
RHYLL BOATING FACILITY UPGRADE

BASS COAST SHIRE COUNCIL
RHYLL, PHILLIP ISLAND


PROJECT SHEET LIST	
SHEET NUMBER	SHEET NAME
MA-0001	COVER SHEET
MA-0002	NOTES
MA-0005	GENERAL ARRANGEMENT PLAN
MA-0010	BOAT RAMP G.A. PLAN & SECTION
MA-0011	BOAT RAMP DETAILS
MA-0012	ROCK REVETMENT SECTIONS
MA-0015	PILE PLAN
MA-0020	JETTY STRUCTURAL PLAN - UPPER LEVEL
MA-0021	JETTY STRUCTURAL PLAN - LOWER LEVEL
MA-0022	JETTY STRUCTURAL SECTIONS
MA-0023	JETTY STRUCTURAL DETAILS - 1
MA-0024	JETTY STRUCTURAL DETAILS - 2
MA-0025	JETTY STRUCTURAL DETAILS - 3
MA-0030	LAUNCH RAMP PLAN & SECTION



LOCALITY PLAN
SCALE 1 : 1000

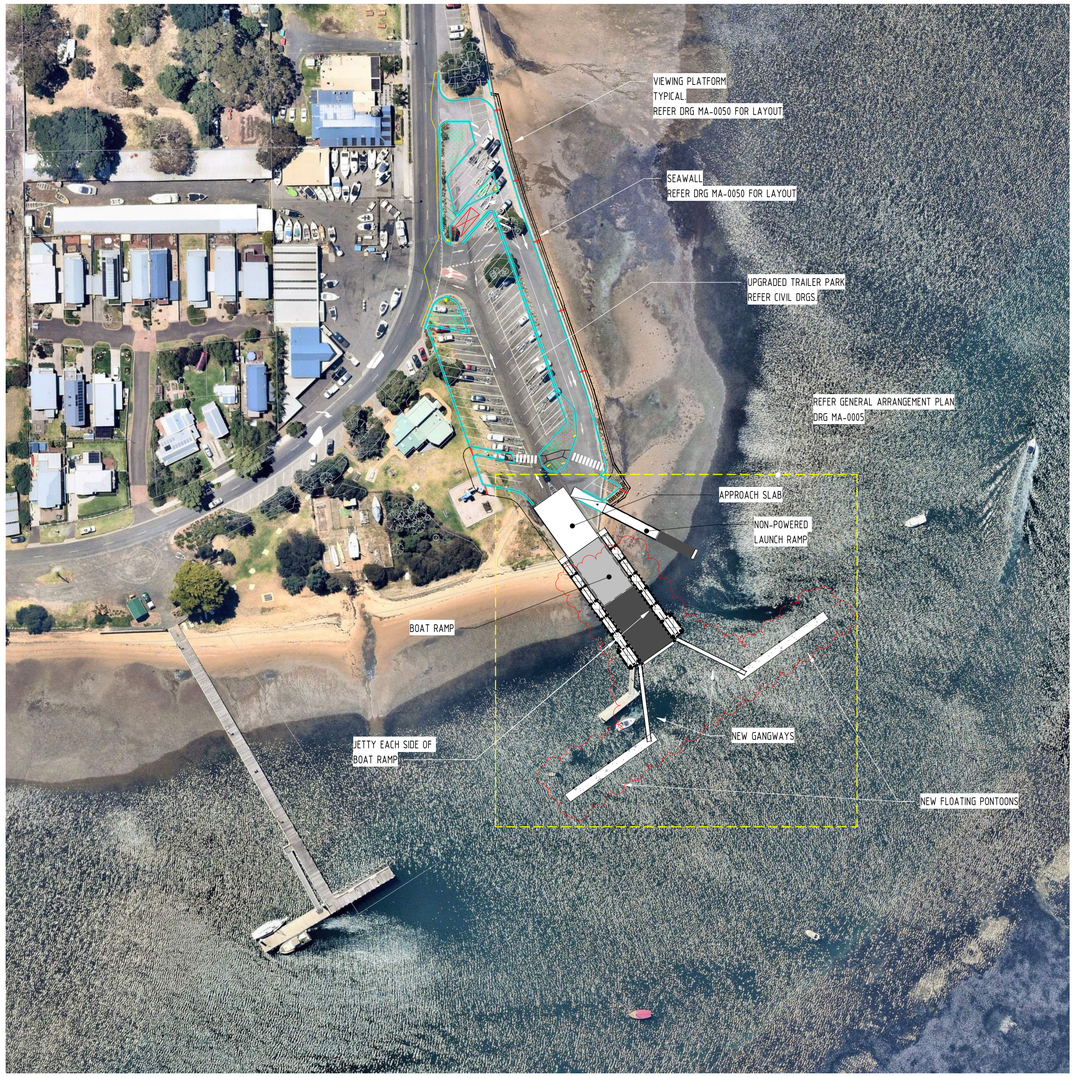

SITE PLAN
SCALE 1 : 1000

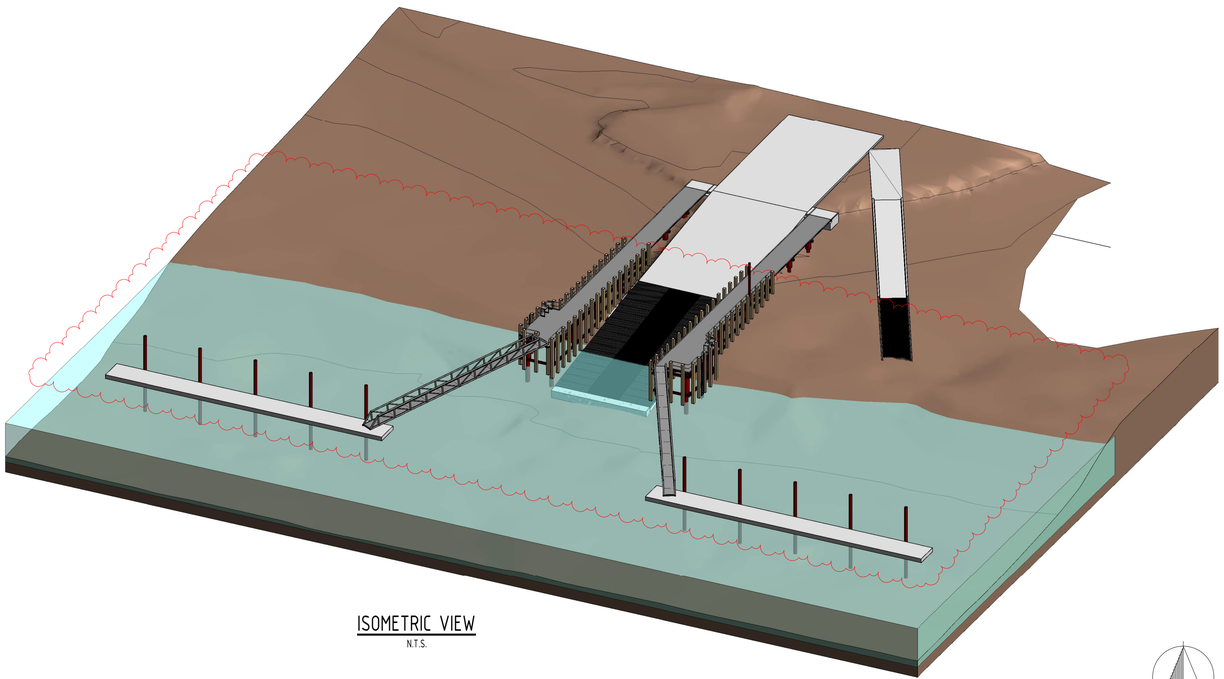

ISOMETRIC VIEW
N.T.S.

C:\Users\blewis\Documents\WGA\202146-MD-MA-R21-Rhyll_Boating_Facility_blewis@wga.com.au.rvt
4/02/2022 5:57:03 PM

When sheet printed full size, the scale bar is 1:1 (100mm).

0 50 100mm

CONSTRUCTION ISSUE

REV.	DATE	DESCRIPTION	DRAFT.	ENG.	CHKD.
0	18.06.21	ISSUED FOR CONSTRUCTION	SAR	MCD	DBM
1	21.01.22	RE-ISSUED FOR CONSTRUCTION - FENDERS CHANGED	MCD	MRB	
2	04.02.22	RE-ISSUED FOR CONSTRUCTION - JETTY LENGTH UPDATED	BML	LHB	

WGA
WALLBRIDGE GILBERT AZTEC
Level 2, 31 Market Street, South Melbourne
Victoria 3205
Telephone 03 9696 9522
Email melbourne@wga.com.au

RHYLL BOATING FACILITY UPGRADE
RHYLL, PHILLIP ISLAND

COVER SHEET

©

A1 | DOCUMENT NUMBER Job Number WGA202146-DR-MA-0001 | Sheet No. 2 | Rev.

Design MCD | Drawn SAR