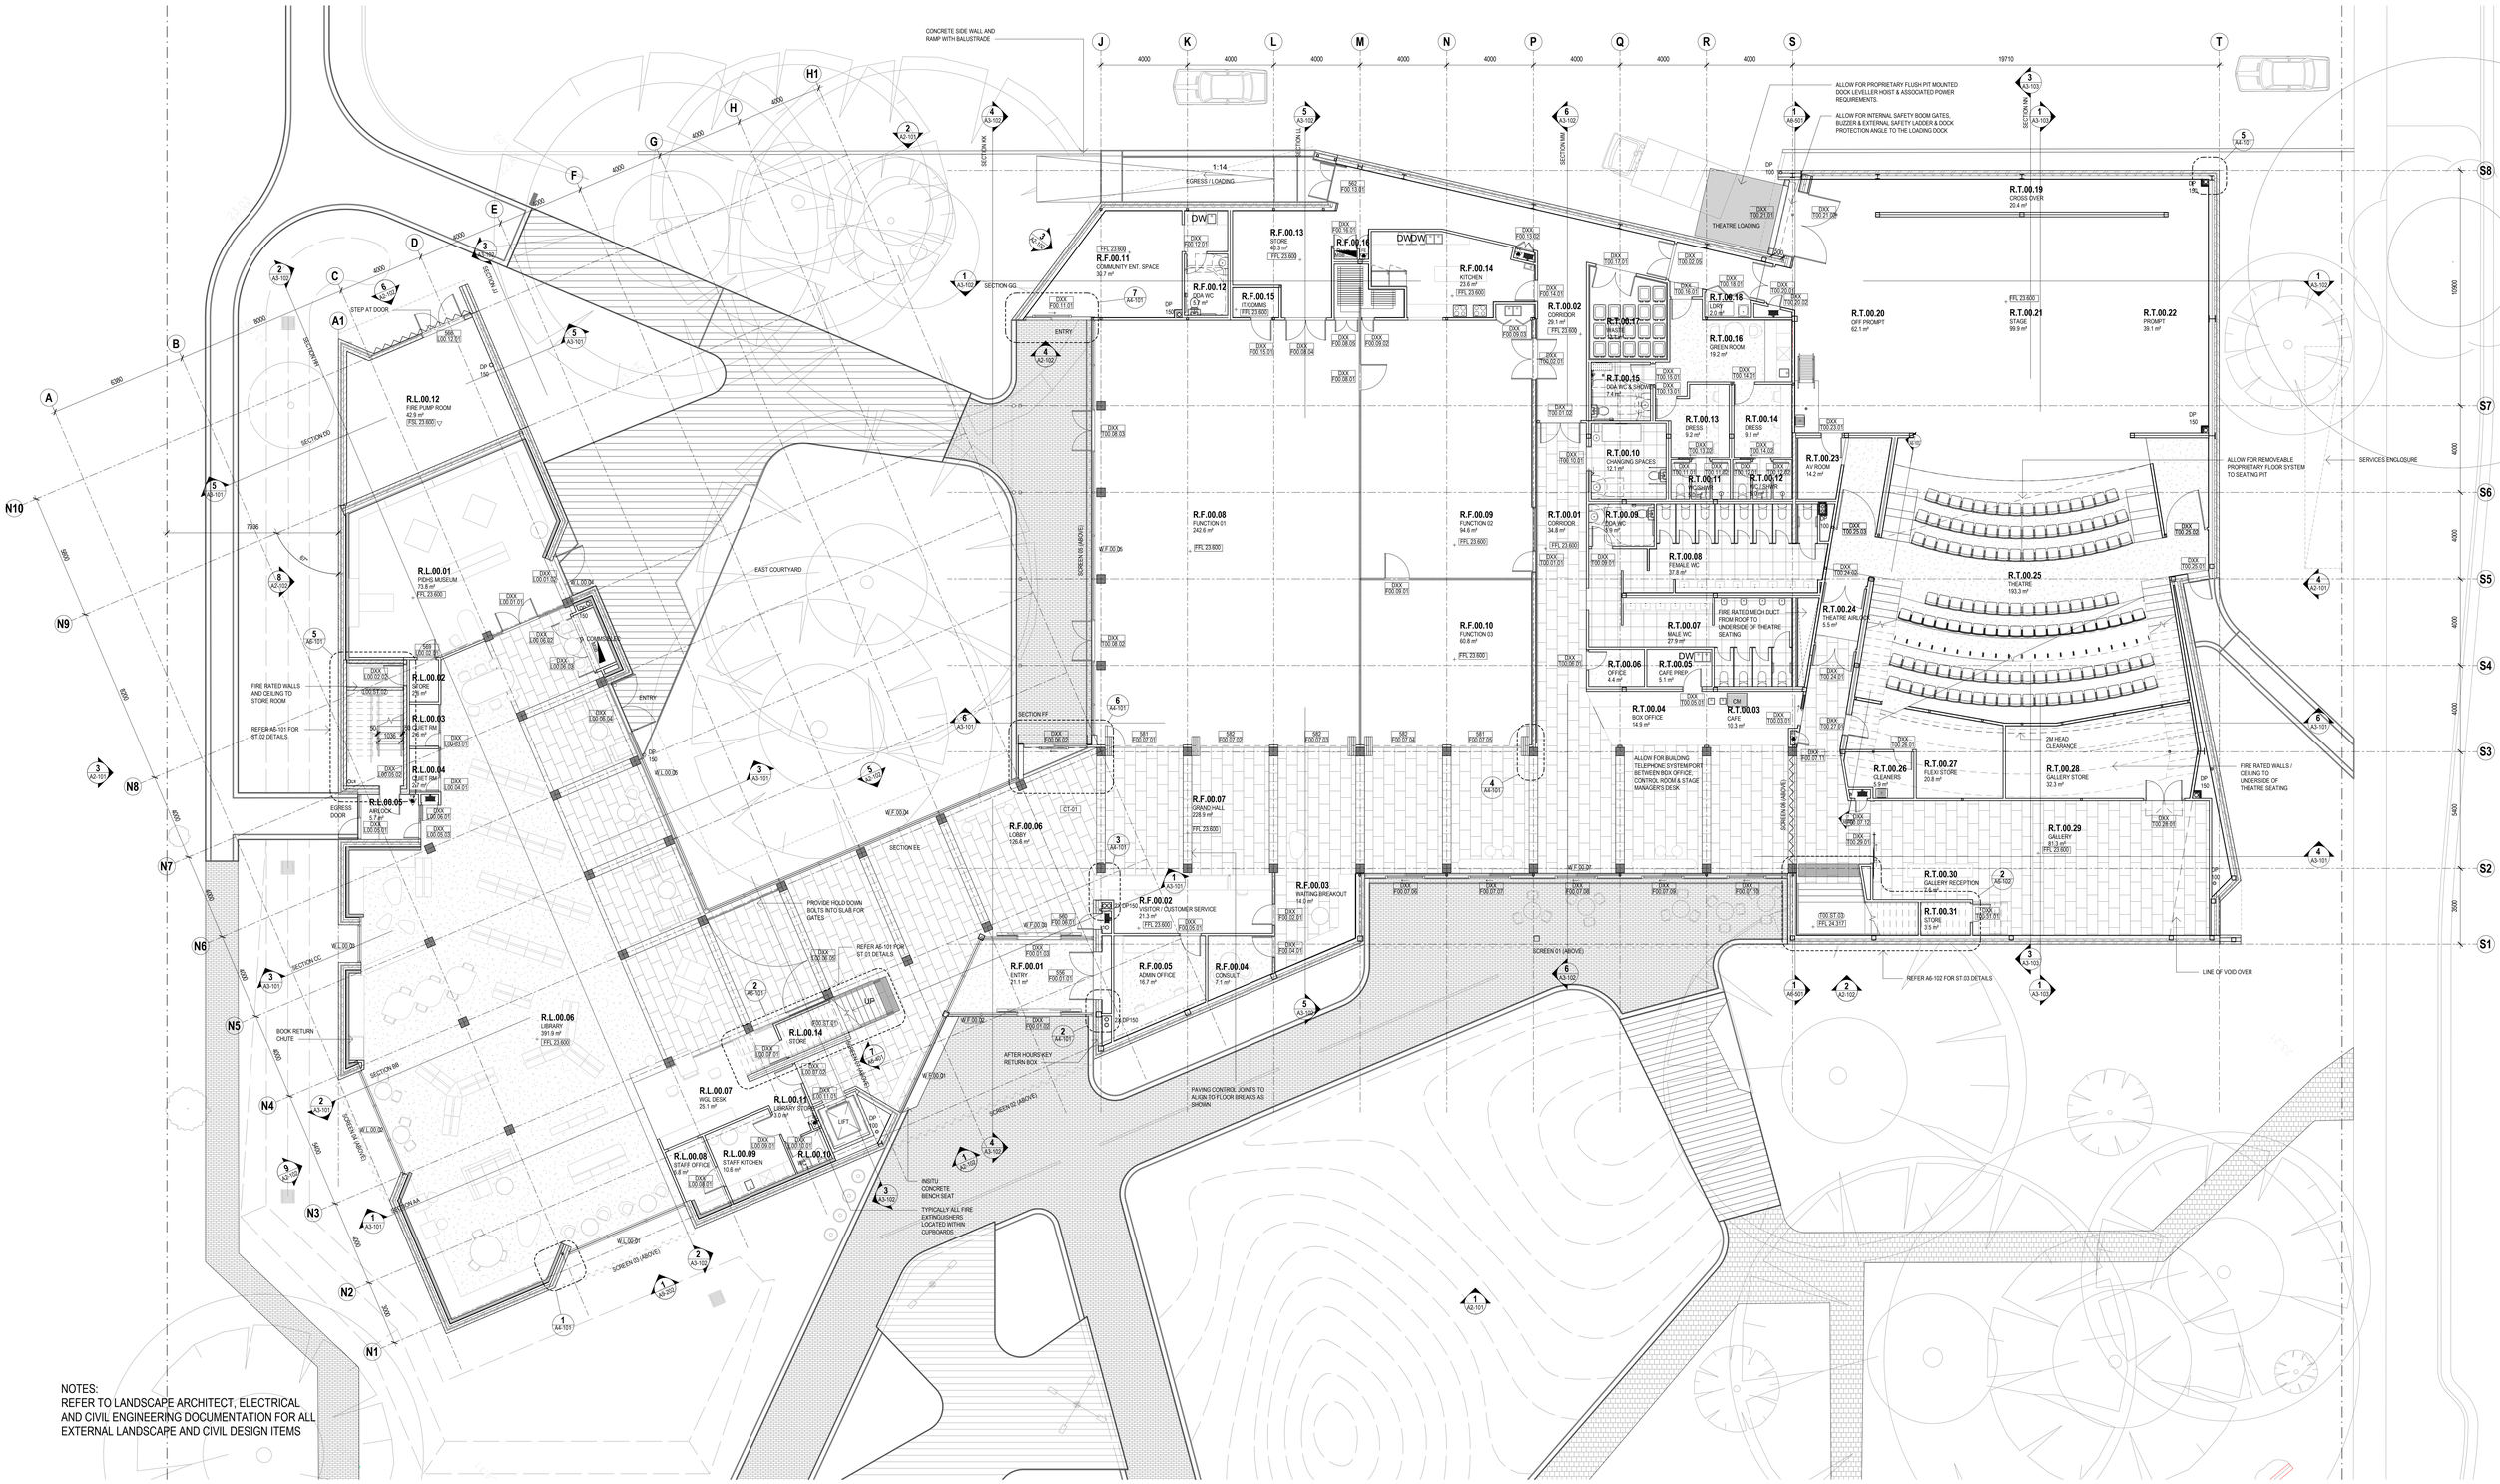


NOTES:
REFER TO LANDSCAPE ARCHITECT, ELECTRICAL AND CIVIL ENGINEERING DOCUMENTATION FOR ALL EXTERNAL LANDSCAPE AND CIVIL DESIGN ITEMS

NOT FOR CONSTRUCTION

GENERAL NOTES

THIS DRAWING SHOULD BE READ IN CONJUNCTION WITH ALL RELEVANT CONTRACTS, SPECIFICATIONS AND DRAWINGS.

COPYRIGHT OF THIS DRAWING IS VESTED IN THE ARCHITECTS.

DIMENSIONS ARE IN MILLIMETRES AND LEVELS ARE IN METRES.

DO NOT SCALE OFF DRAWINGS.

USE FIGURED DIMENSIONS ONLY. CHECK AND VERIFY ALL DIMENSIONS ON SITE PRIOR TO COMMENCING WORK.

Transfer of X-Data Terms and Conditions:
http://info.aia.com/e_standards/aia_data_standards_transfer_of_data_terms.pdf

REV	DATE	DESCRIPTION
T1	16.07.2021	ISSUED FOR TENDER

CLIENT
BASS COAST SHIRE COUNCIL

PROJECT
COWES COMMUNITY & CULTURAL CENTRE
97 Thompson Avenue, Cowes
VIC 3922

DRAWING TITLE
GA_GROUND FLOOR

DATE 16.07.2021 | CHECKED DP | APPROVED DVH

SCALE 1 : 100 @A1 (0 0.5 1 2 3 5m)

STATUS TENDER ISSUE | PROJECT # 20-017

DRAWING NUMBER A1-101 | REVISION T1

Jackson Clements Burrows Architects
COPYRIGHT
Jackson Clements Burrows Pty Ltd Architects
345 SWAN STREET RICHMOND Vic 3121
T +613 9654 0227 jcba.com.au