
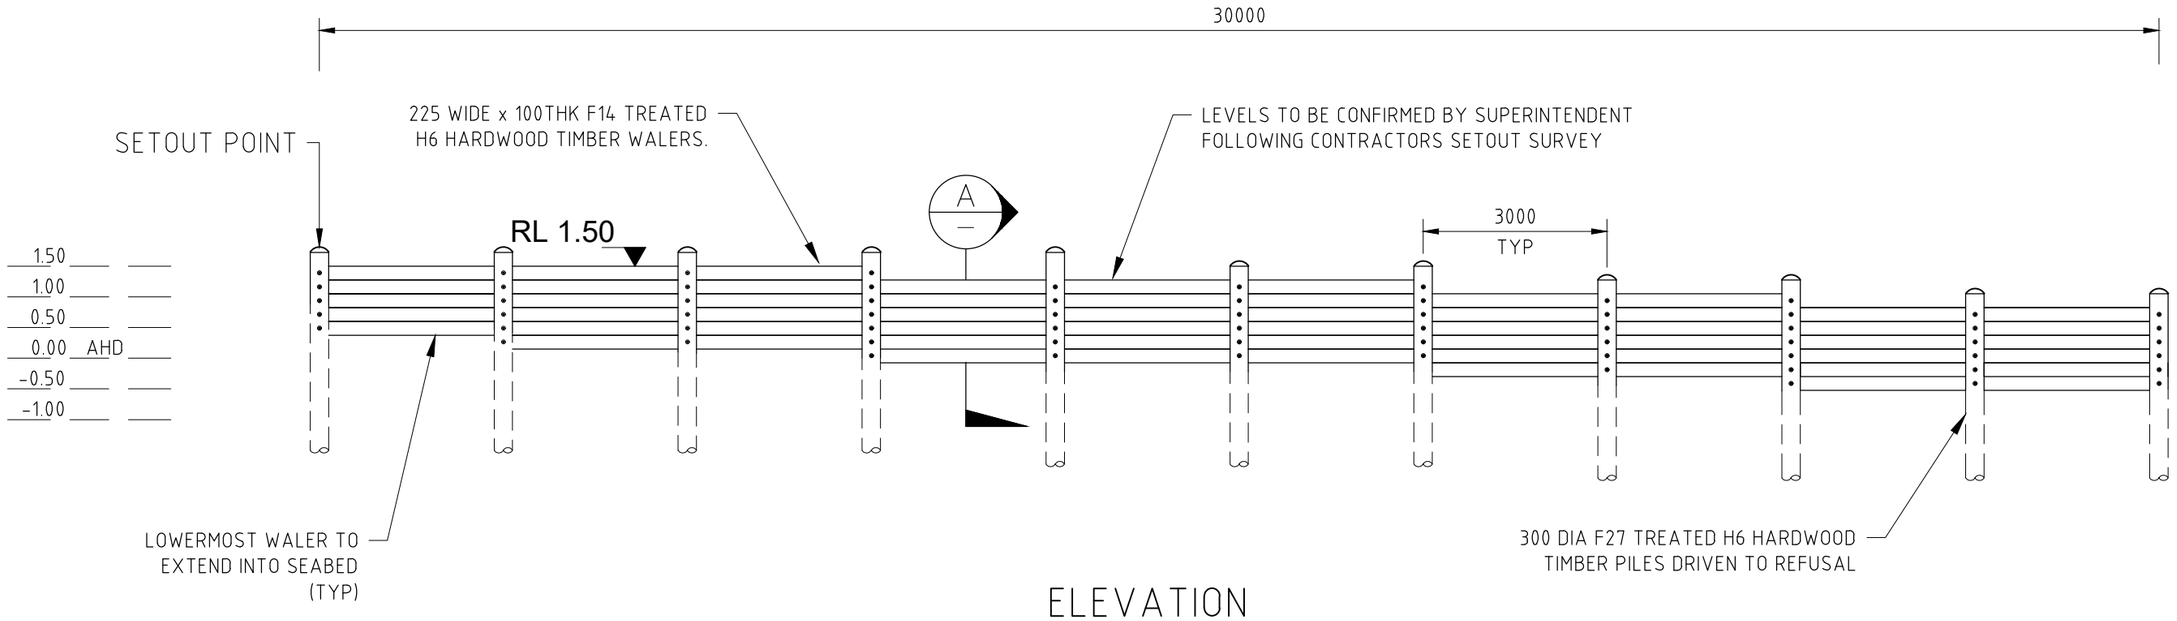


ELEVATION
1:100

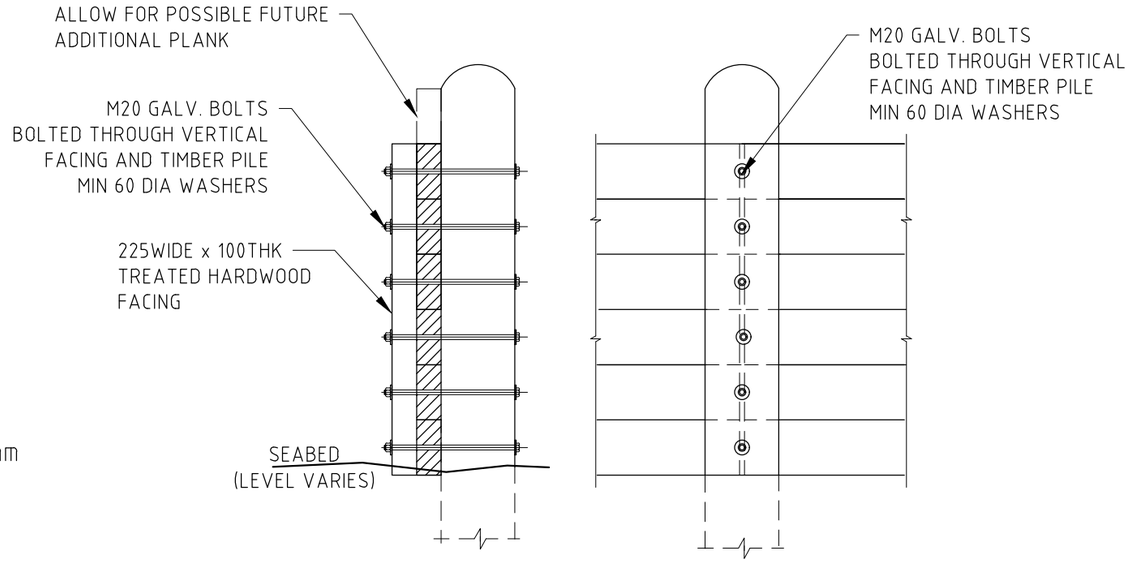

SECTION A-A
1:25

0 500 1000 1500 2000 2500mm

SCALE 1:25 AT ORIGINAL SIZE

REFER DRG 001 FOR NOTES

ISSUED FOR CONSTRUCTION

Atkins Maritime Engineering Pty Ltd
Unit 207
75 Tulip St
Cheltenham
VIC 3192

REV	DATE	DRAFTING	DESIGN	REVIEWED	APPROVED	
C	12/07/21	NW	GNA			ISSUED FOR CONSTRUCTION
B	11/03/21	NW	GNA			ISSUED FOR TENDER
A	12/02/21	NW	GNA			PRELIMINARY - FOR DISCUSSION

CLIENT
BASS COAST SHIRE COUNCIL

PROJECT
COWES EAST FORESHORE

TITLE
COWES EAST FORESHORE
PROPOSED ADDITIONAL TIMBER GROYNES

DETAILS

SCALE
1:100 AT A3

DRAWING NUMBER
AME - COWES - 003 Rev C

D:\AME\Cowes East\003.dwg, 8/07/2021 10:10:37 AM