




Project: Drainage Renewal
Client: Bass Coast Civil
Location: Bayview Ave, Inverloch
Municipality: Bass Coast Shire
TGS Name: BCC-BAYV-STG-2-3-4



BRAD HEWTON
BASS COAST CIVIL & EXCAVATIONS
M: 0429 508 819
E: brad@basscoastcivil.com.au

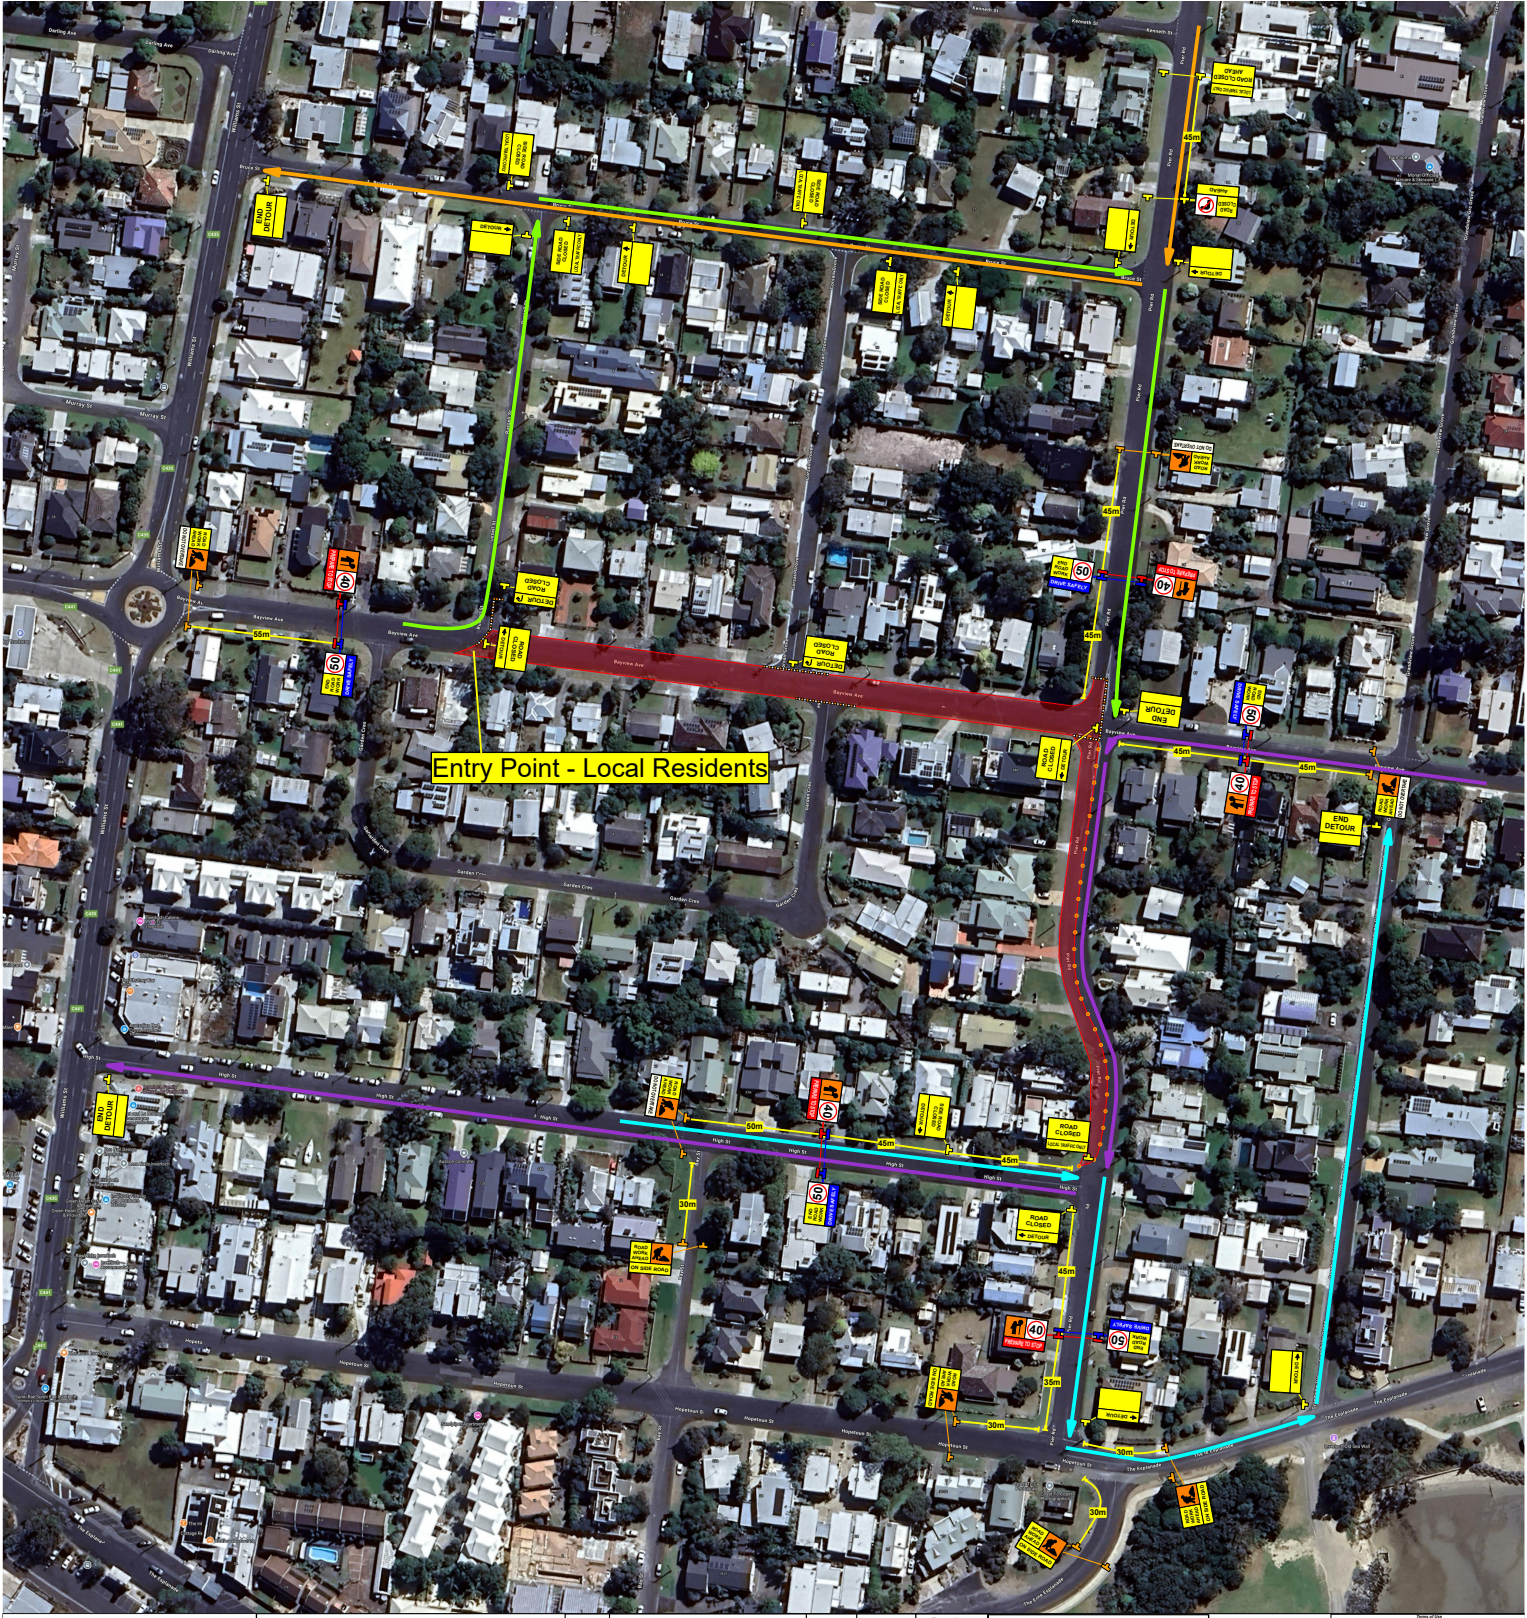

Riley Websdale
Operations Co-ordinator
TRAFFIC TECH
M: 0429 508 819
E: riley@traffictech.com.au

Issue	Description	Date	Authorised	Design
1.1	Road Closure Stage 2-3-4	8/04/2025	R.W	Riley Websdale
				Drawn Riley Websdale

Legend

- Barrel
- Water Filled Barrier
- Work Area



