
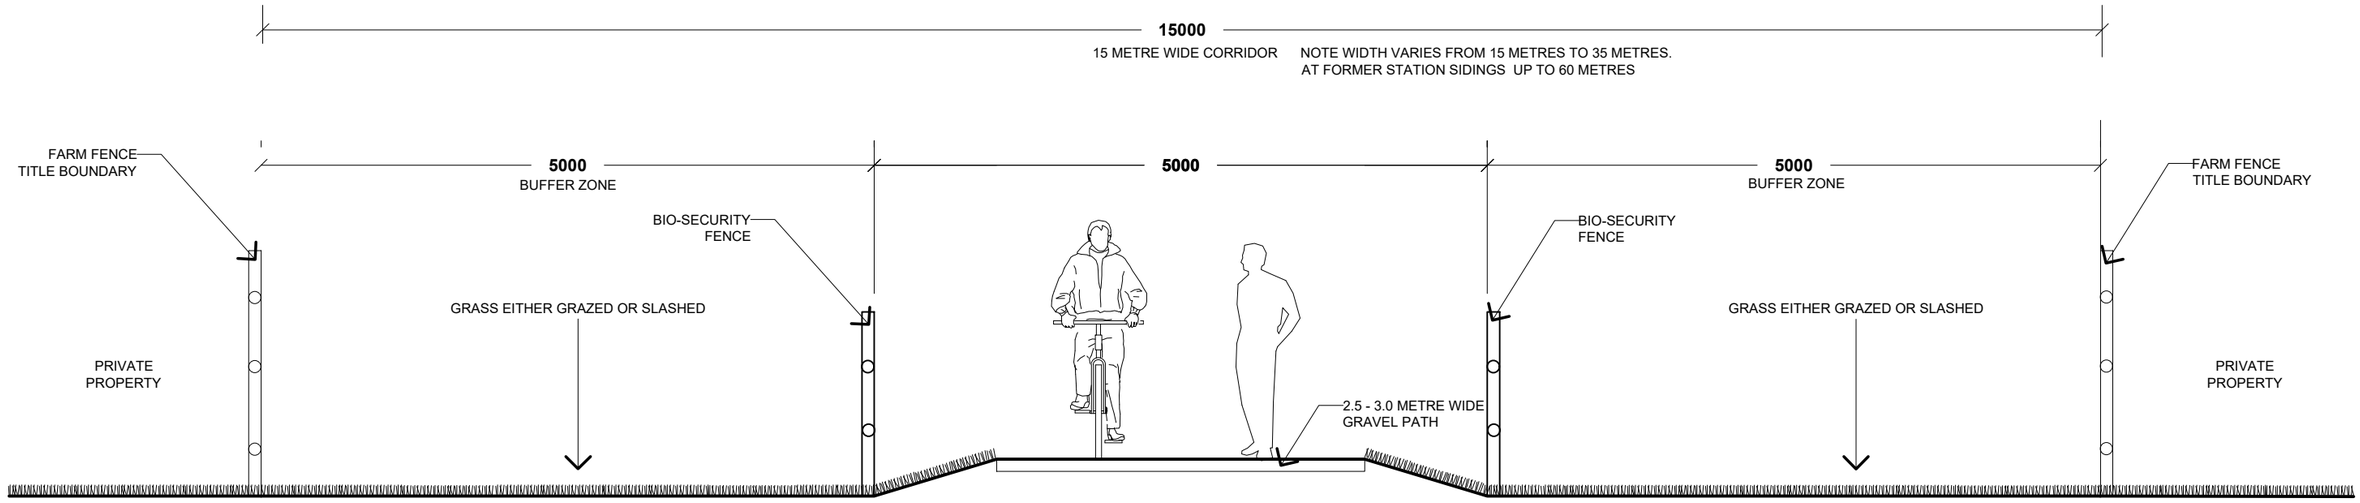


2.5-3 METRE WIDE GRAVEL PATH ON A 15 METRE WIDE RAIL CORRIDOR (NOTE WIDTH VARIES)

SCALE 1: 50 @ A3

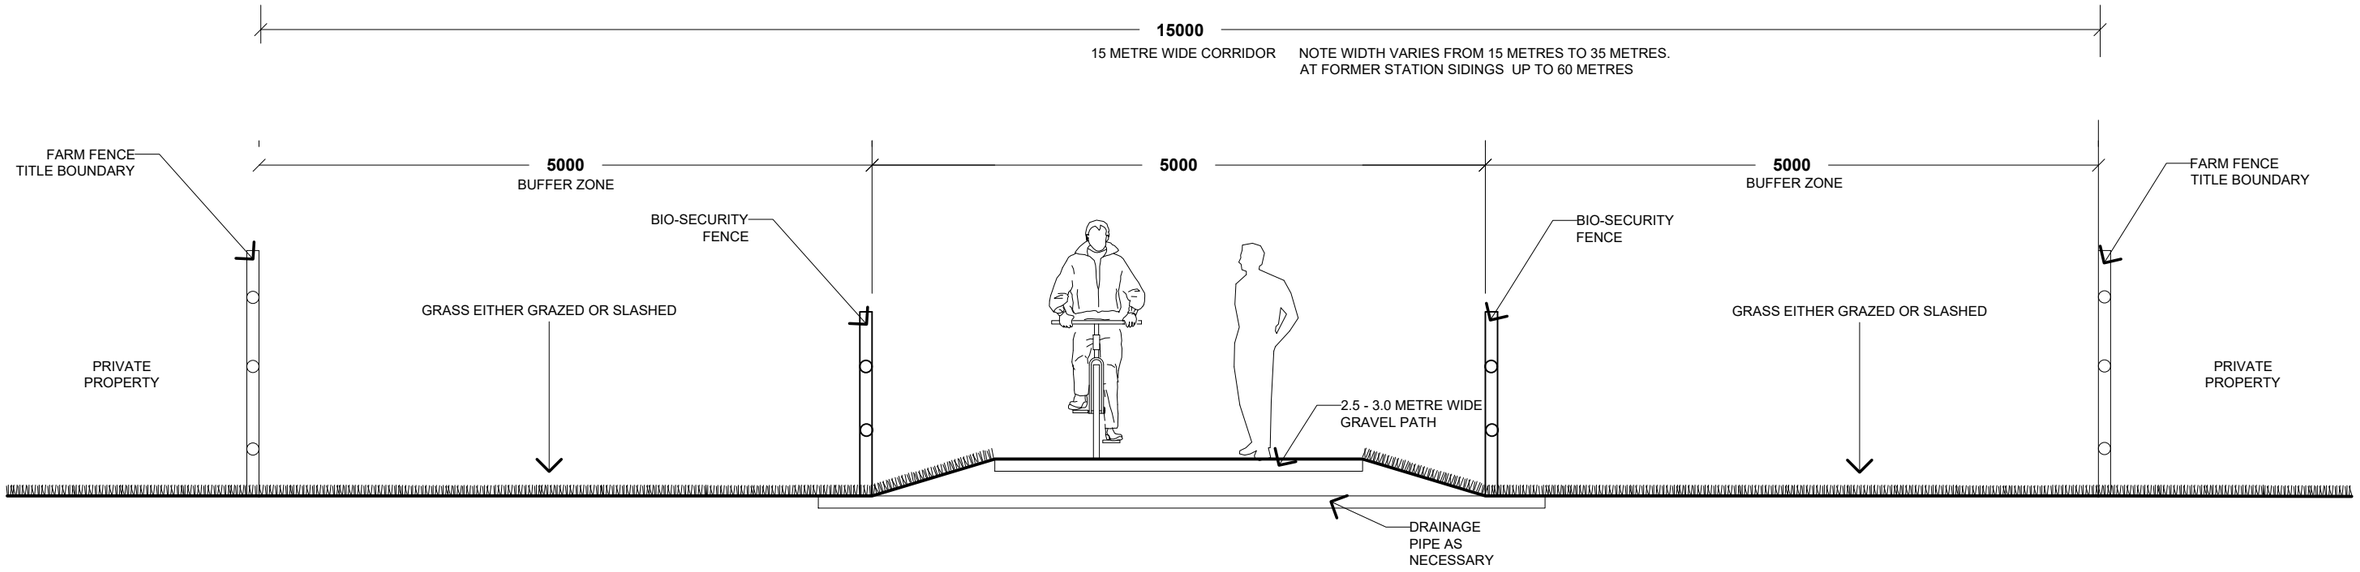

2.5-3 METRE WIDE GRAVEL PATH ON A 15 METRE WIDE RAIL CORRIDOR (NOTE WIDTH VARIES)

SCALE 1: 50 @ A3