

COWES EAST_NEW TIMBER GROYNES & ROCK REVETMENT _ARTIST IMPRESSION_OVERALL PLAN

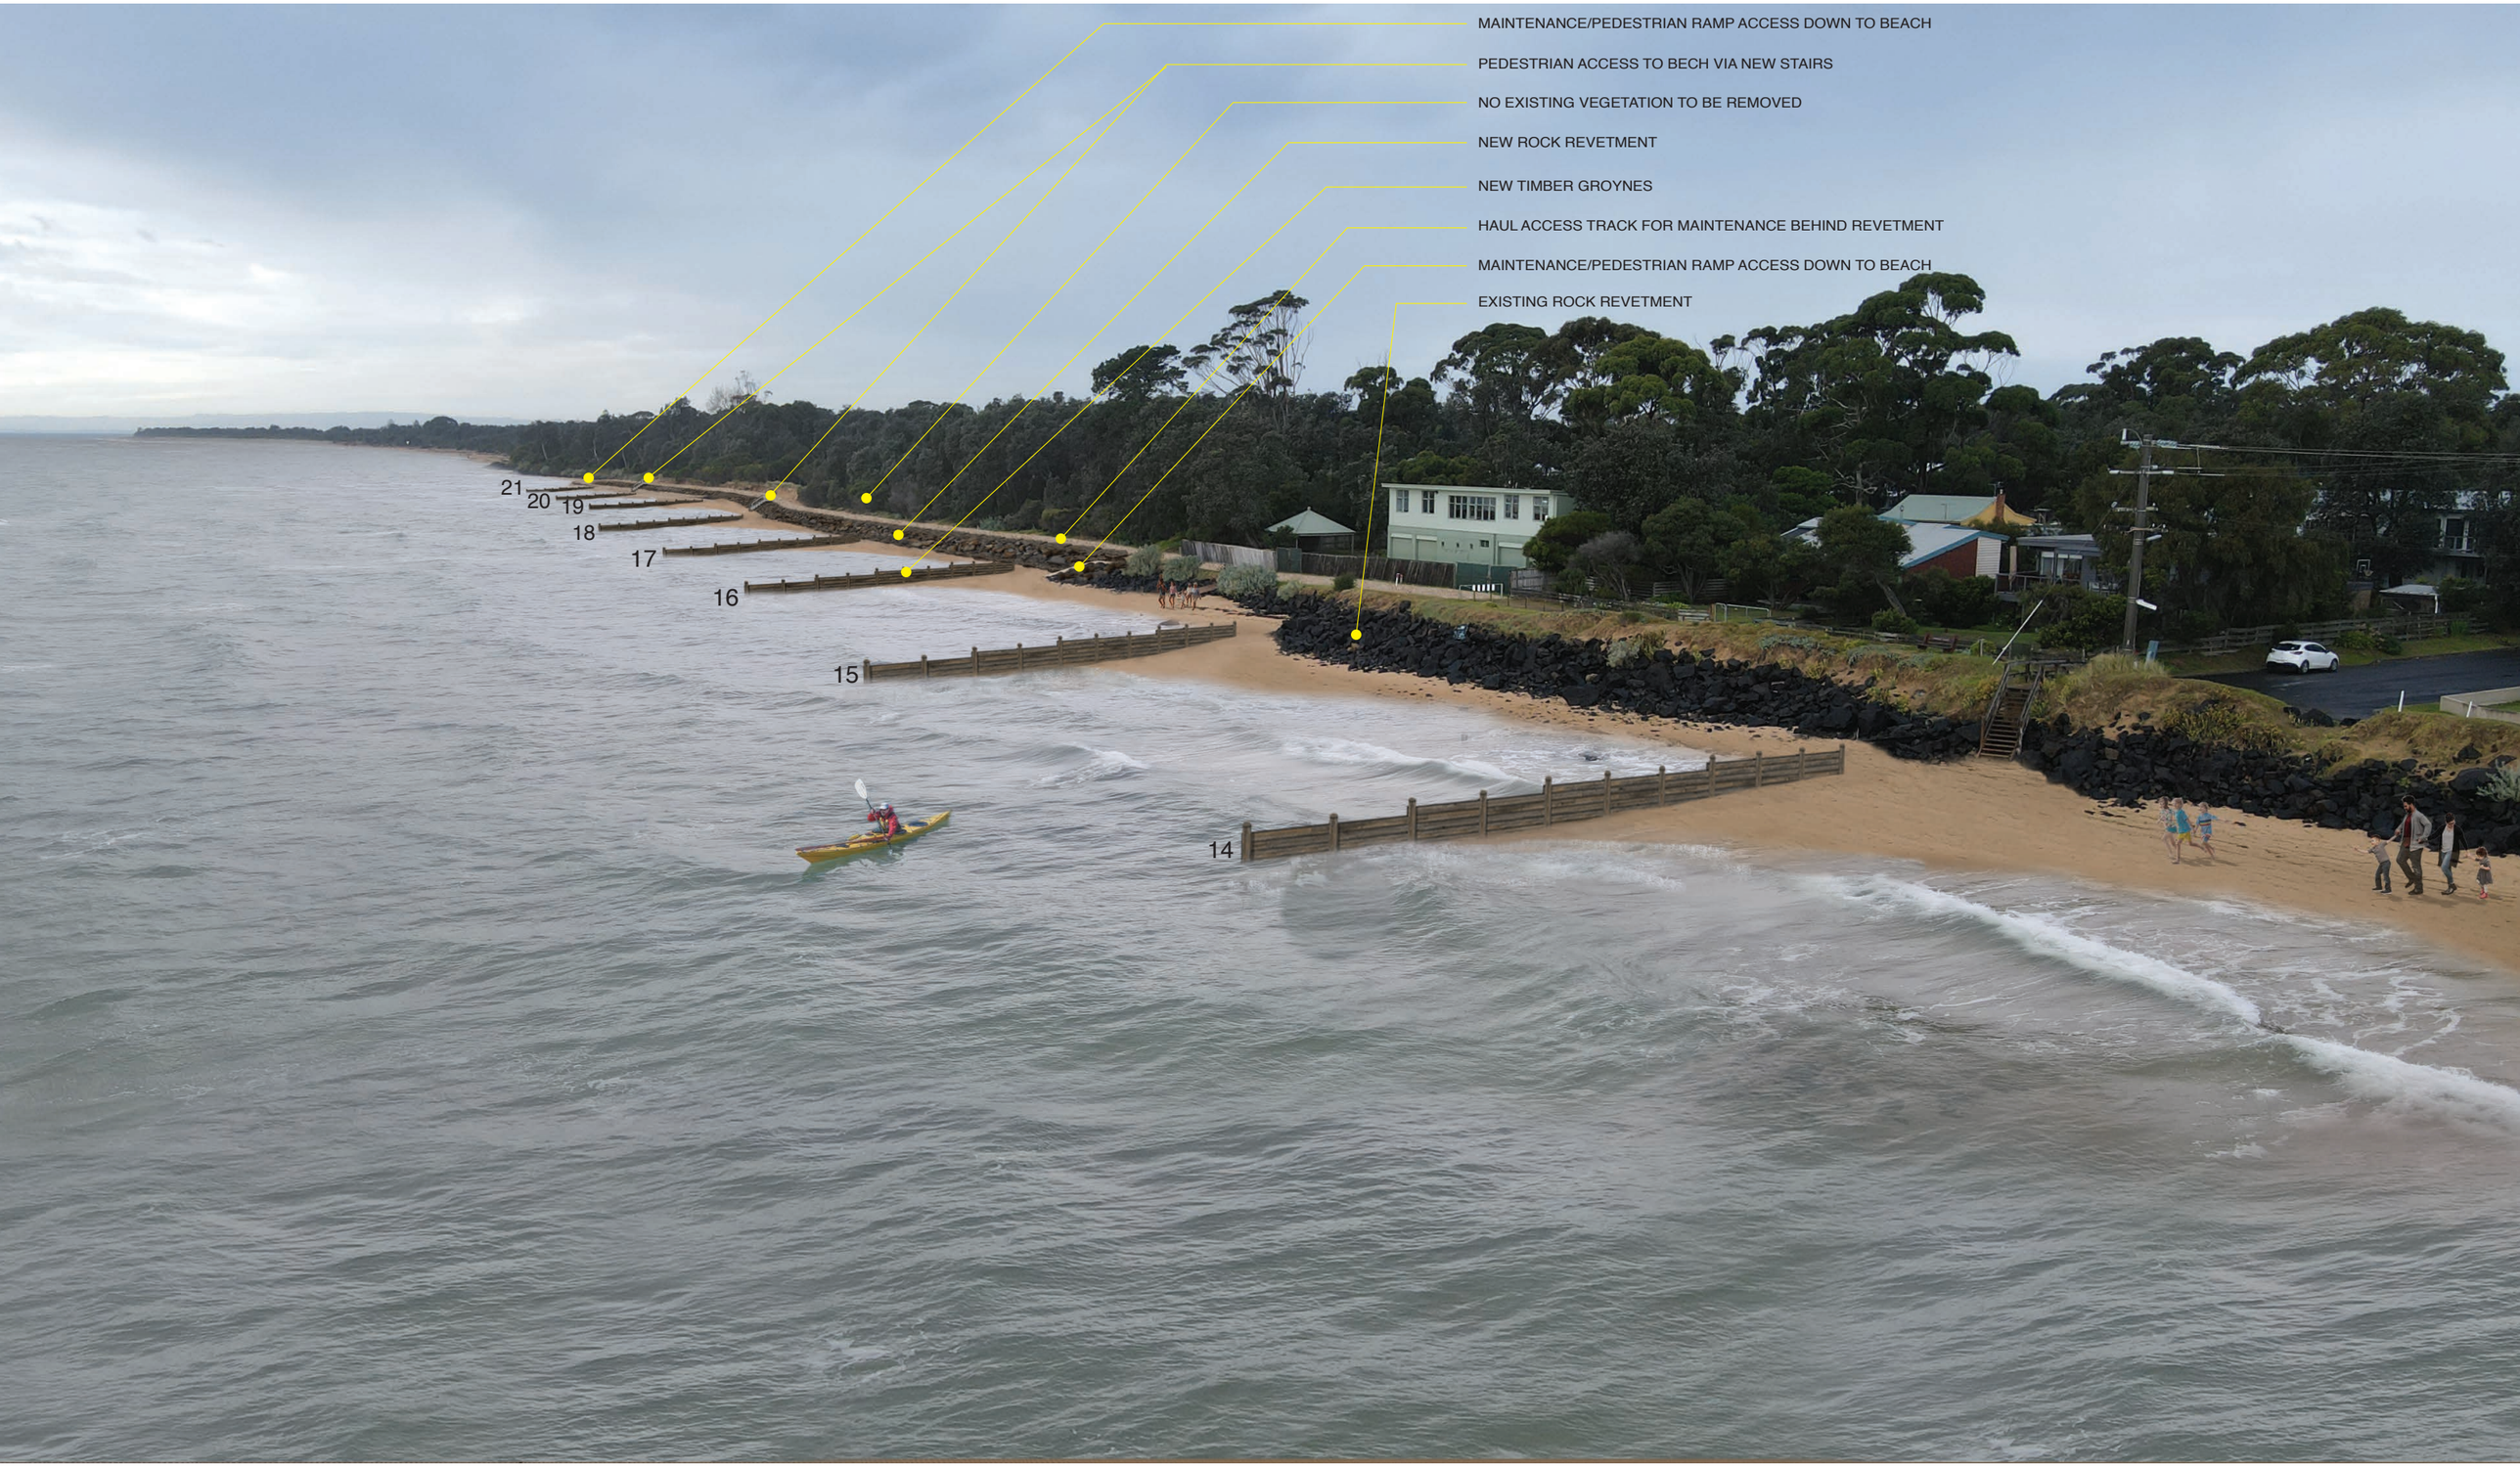
29.07.2021_REV 02

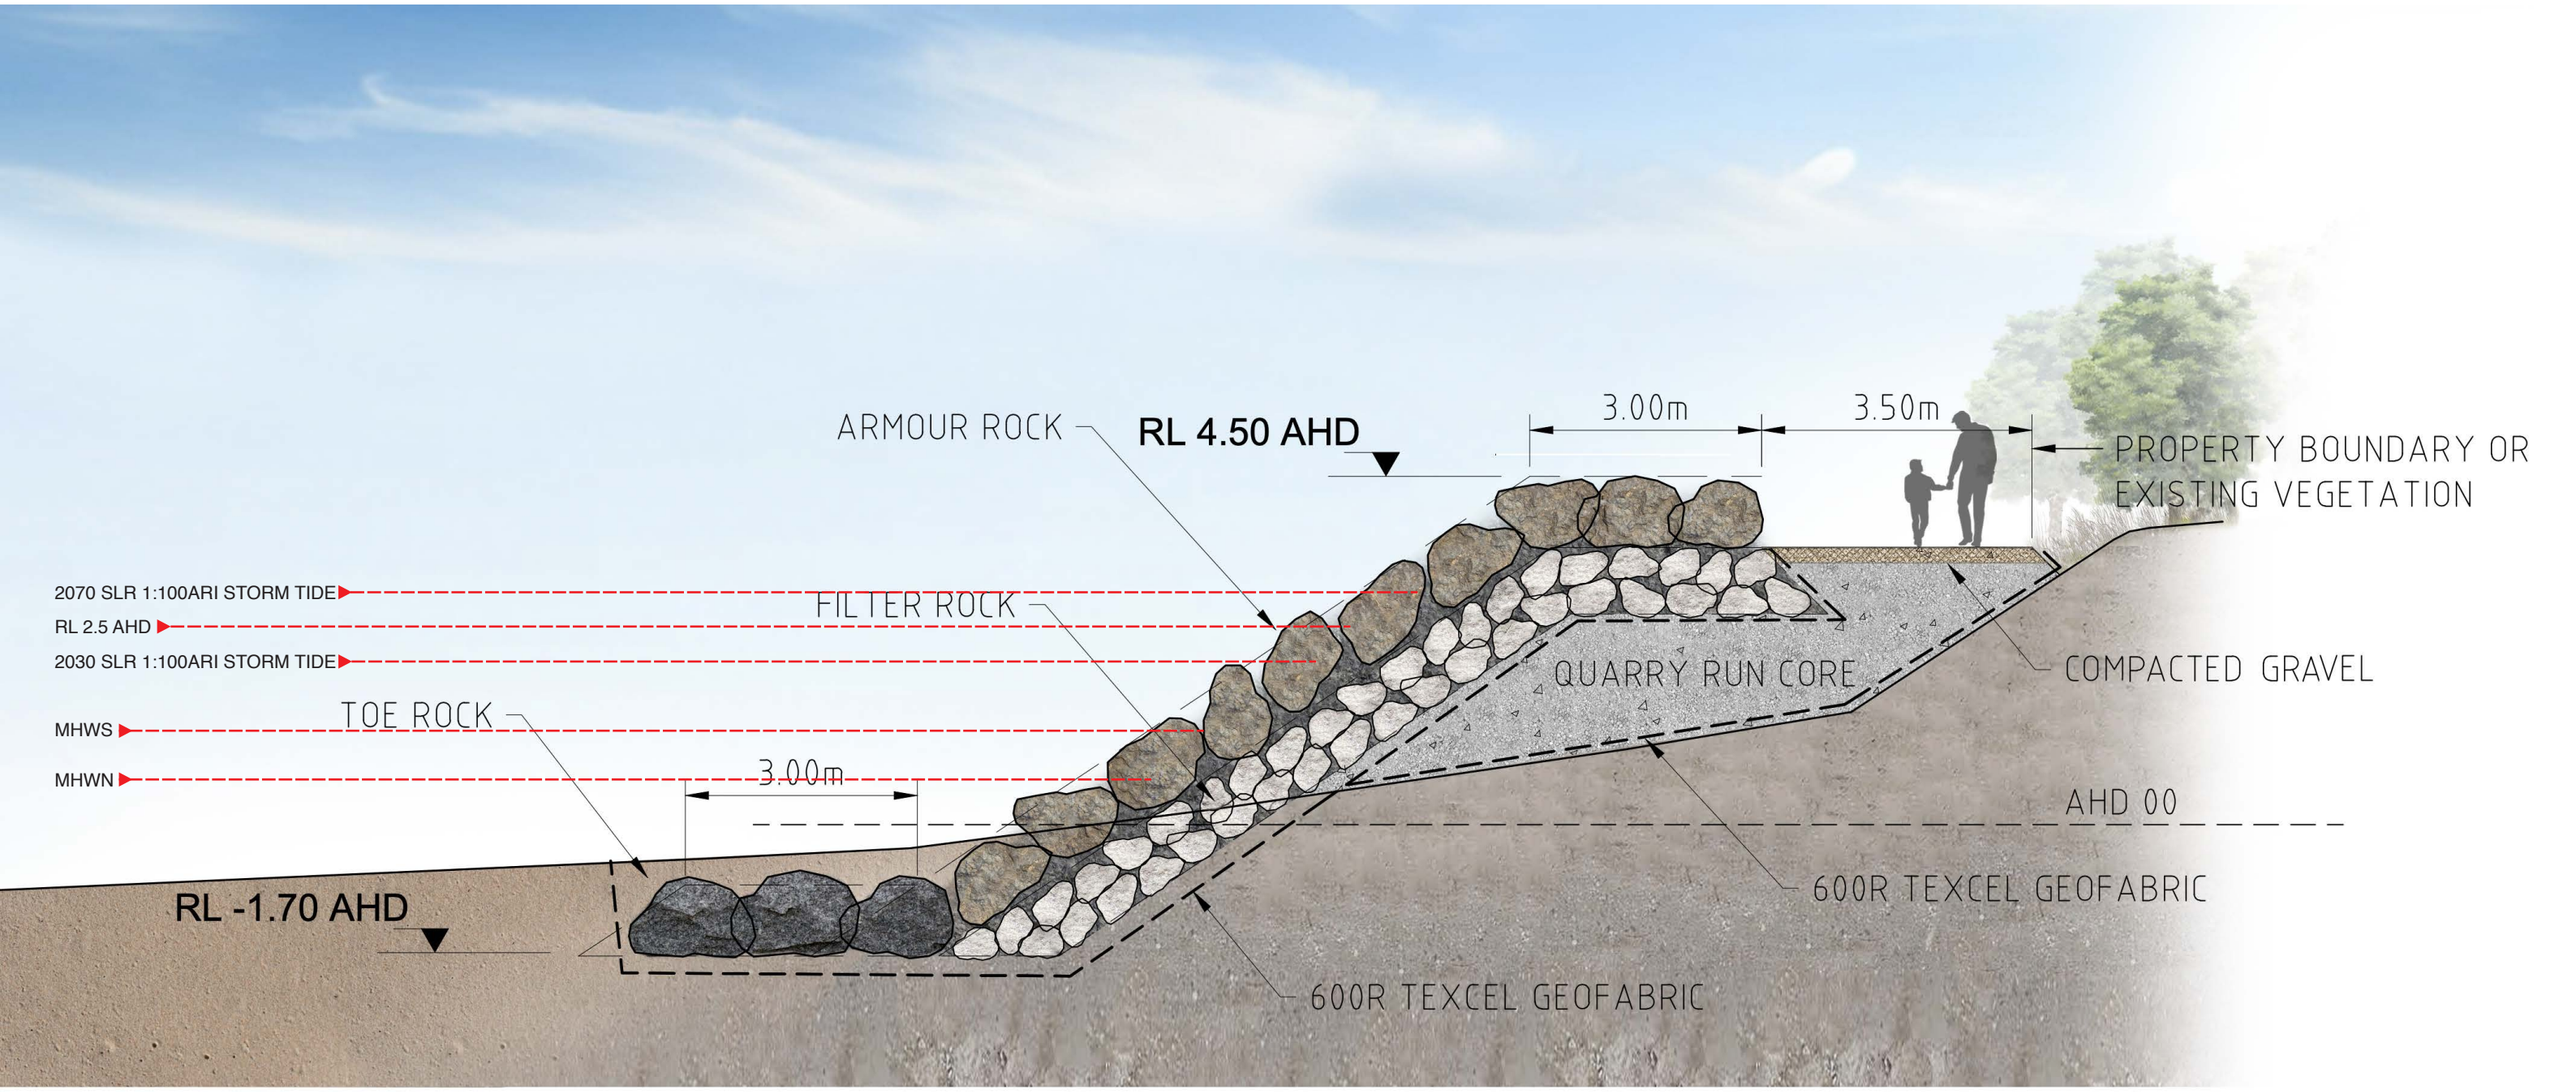
BASS COAST

ame

ORCHARD DESIGN


MAINTENANCE/PEDESTRIAN RAMP ACCESS DOWN TO BEACH
PEDESTRIAN ACCESS TO BECH VIA NEW STAIRS
NO EXISTING VEGETATION TO BE REMOVED
NEW ROCK REVETMENT
NEW TIMBER GROYNES
HAUL ACCESS TRACK FOR MAINTENANCE BEHIND REVETMENT
MAINTENANCE/PEDESTRIAN RAMP ACCESS DOWN TO BEACH
EXISTING ROCK REVETMENT
21
20
19
18
17
16
15
14


MAINTENANCE/PEDESTRIAN RAMP ACCESS DOWN TO BEACH
PEDESTRIAN ACCESS TO BECH VIA NEW STAIRS
NO EXISTING VEGETATION TO BE REMOVED
NEW ROCK REVETMENT
NEW TIMBER GROYNES
HAUL ACCESS TRACK FOR MAINTENANCE BEHIND REVETMENT
MAINTENANCE/PEDESTRIAN RAMP ACCESS DOWN TO BEACH
EXISTING ROCK REVETMENT
21
20
19
18
17
16
15
14


ARMOUR ROCK
RL 4.50 AHD
3.00m
3.50m
PROPERTY BOUNDARY OR
EXISTING VEGETATION
2070 SLR 1:100ARI STORM TIDE
RL 2.5 AHD
2030 SLR 1:100ARI STORM TIDE
FILTER ROCK
QUARRY RUN CORE
COMPACTED GRAVEL
TOE ROCK
MHWS
MHWN
3.00m
AHD 00
RL -1.70 AHD
600R TEXCEL GEOFABRIC
600R TEXCEL GEOFABRIC









