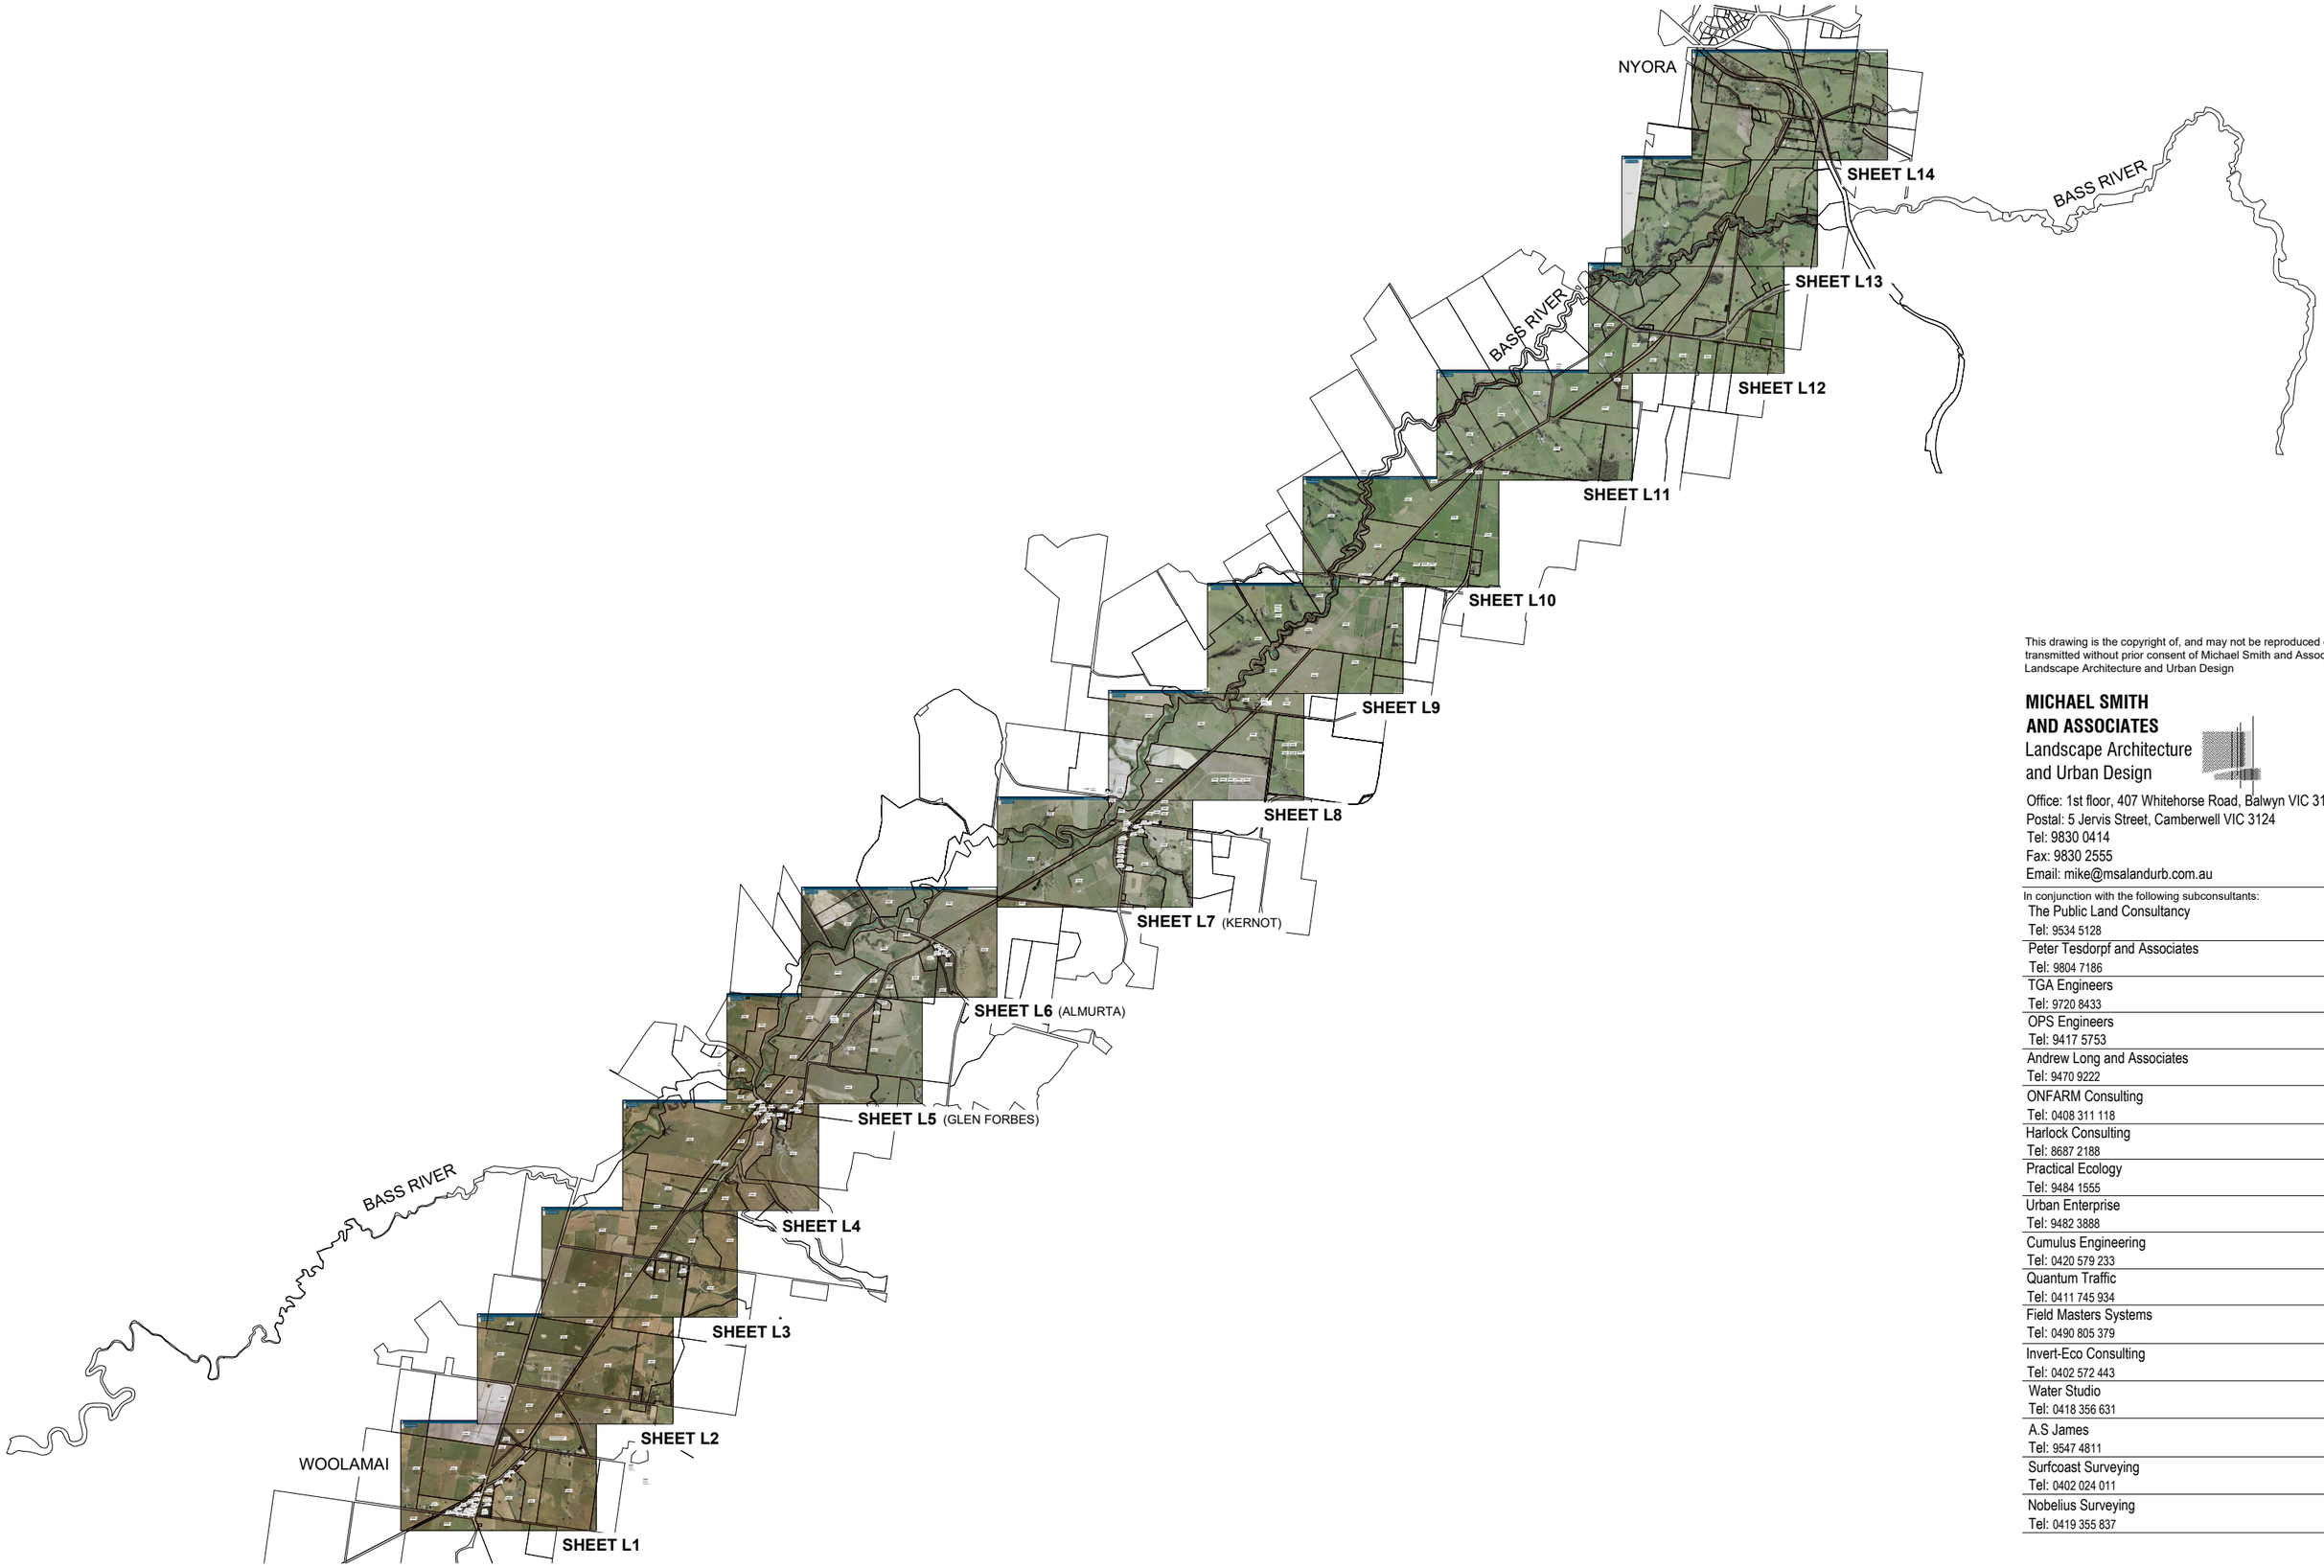



# WOOLAMAI TO NYORA RAIL TRAIL
## CONTEXT LAYOUT AND KEY TO MAPS
BASS COAST SHIRE & SOUTH GIPPSLAND SHIRE

This drawing is the copyright of, and may not be reproduced or transmitted without prior consent of Michael Smith and Associates Landscape Architecture and Urban Design

**MICHAEL SMITH AND ASSOCIATES**
Landscape Architecture and Urban Design

Office: 1st floor, 407 Whitehorse Road, Balwyn VIC 3103
Postal: 5 Jervis Street, Camberwell VIC 3124
Tel: 9830 0414
Fax: 9830 2555
Email: mike@msalandurb.com.au

In conjunction with the following subconsultants:
The Public Land Consultancy
Tel: 9534 5128
Peter Tesdorpf and Associates
Tel: 9804 7186
TGA Engineers
Tel: 9720 8433
OPS Engineers
Tel: 9417 5753
Andrew Long and Associates
Tel: 9470 9222
ONFARM Consulting
Tel: 0408 311 118
Harlock Consulting
Tel: 8687 2188
Practical Ecology
Tel: 9484 1555
Urban Enterprise
Tel: 9482 3888
Cumulus Engineering
Tel: 0420 579 233
Quantum Traffic
Tel: 0411 745 934
Field Masters Systems
Tel: 0490 805 379
Invert-Eco Consulting
Tel: 0402 572 443
Water Studio
Tel: 0418 356 631
A.S James
Tel: 9547 4811
Surfcoast Surveying
Tel: 0402 024 011
Nobelius Surveying
Tel: 0419 355 837

**Drawn:** JJ
**Date:** 20.02.2025
**Project No.:**
**Cad File:**
**Drawing No.:** Sheet 1 of 15

N

MATCHLINE JOINS PAGE 2

**24087**
DETAILS:
LIVESTOCK

**25077**
DETAILS:
LIVESTOCK

**36725**
DETAILS:
VACANT

**25594**
DETAILS:
HOUSE &
CURTILAGE

**25651**
LICENCE
DETAILS:
LIVESTOCK

**25653**
LICENCE
DETAILS:
LIVESTOCK

**25651**
LICENCE
DETAILS:
LIVESTOCK

**25595**
RESIDENTIAL

**27726**
RESIDENTIAL

**27725**
RESIDENTIAL

**25141**
RESIDENTIAL

**27724**
RESIDENTIAL

**25581**
RESIDENTIAL

**25585**
DETAILS:
LIVESTOCK

**25596**
RESIDENTIAL

**25582**
DETAILS:
LIVESTOCK

**25597**
RESIDENTIAL

**25602**
FORMER SCHOOL

**24724**
RESIDENTIAL

**25601**
LICENCE
DETAILS:
LIVESTOCK

**25652**
RESIDENTIAL

**24723**
RESIDENTIAL

**25598**
RESIDENTIAL

**25599**
RESIDENTIAL

**24722**
RESIDENTIAL

**12072**
RESIDENTIAL

**24725**
RESIDENTIAL

**31154**
VACANT
EDUCATION
DEPT LAND

**12072**
RESIDENTIAL

**25650**
RESIDENTIAL

**25649**
RESIDENTIAL

**25647**
RESIDENTIAL

**24726**
RESIDENTIAL

**30053**
RESIDENTIAL

**25646**
DETAILS:
LIVESTOCK

**26765**
DETAILS:
LIVESTOCK

MCGRATH ROAD

TREW ROAD

TURNBULL-WOOLAMAI ROAD

WOOLAMAI ROAD

EXTENT OF EXISTING TRAIL

NCPR

0 50 100 150 200 250 500M

SCALE 1:5000 (A3 SHEET)

This drawing is the copyright of, and may not be reproduced or transmitted without prior consent of Michael Smith and Associates Landscape Architecture and Urban Design.

**MICHAEL SMITH AND ASSOCIATES**
Landscape Architecture and Urban Design

Office: 1st floor, 407 Whitehorse Road, Balwyn VIC 3103
Postal: 5 Jervis Street, Camberwell VIC 3124
Tel: 9830 0414
Fax: 9830 2555
Email: mike@msalandurb.com.au

N

# L1 - WOOLAMAI TO NYORA RAIL TRAIL (WOOLAMAI)

SCALE 1:5000 @ A3

MATCHLINE JOINS PAGE 3

**25070**
DETAILS:
LIVESTOCK

**24718**
DETAILS:
LIVESTOCK

**24718**
DETAILS:
LIVESTOCK

**25132**
DETAILS:
LIVESTOCK

**24091**
DETAILS:
LIVESTOCK

MCGRATH ROAD

**25084**
DETAILS:
LIVESTOCK

**25082**
DETAILS:
LIVESTOCK

**25079**
DETAILS:
LIVESTOCK

MCKAY ROAD

NCPR

MacKay Rd

**25081**
DETAILS:
RESIDENTIAL

**24087**
DETAILS:
LIVESTOCK

**25077**
DETAILS:
LIVESTOCK

NCPR

**25593**
DETAILS:
LIVESTOCK

**25594**
DETAILS:
HOUSE &
CURTILAGE

MATCHLINE JOINS PAGE 1

0 50 100 150 200 250 500M

SCALE 1:5000 (A3 SHEET)

This drawing is the copyright of, and may not be reproduced or transmitted without prior consent of Michael Smith and Associates Landscape Architecture and Urban Design.

**MICHAEL SMITH AND ASSOCIATES**
Landscape Architecture and Urban Design

Office: 1st floor, 407 Whitehorse Road, Balwyn VIC 3103
Postal: 5 Jervis Street, Camberwell VIC 3124
Tel: 9830 0414
Fax: 9830 2555
Email: mike@msalandurb.com.au

N

# L2 - WOOLAMAI TO NYORA RAIL TRAIL (WOOLAMAI)

SCALE 1:5000 @ A3

MATCHLINE JOINS PAGE 4

**25134**
LICENCE
DETAILS:
LIVESTOCK

**24720**
DETAILS:
LIVESTOCK

**24720**
DETAILS:
LIVESTOCK

EDEN ROAD

EdenRd

**27143**
RESIDENTIAL

**27144**
RESIDENTIAL

CLEMATIS ROAD

**27411**
RESIDENTIAL

**24486**
RESIDENTIAL

**24487**
RESIDENTIAL

**24718**
DETAILS:
RESIDENTIAL

**25133**
DETAILS:
LIVESTOCK

**27145**
LICENCE
DETAILS:
FARM

**24718**
DETAILS:
LIVESTOCK

MATCHLINE JOINS PAGE 2

0 50 100 150 200 250 500M

SCALE 1:5000 (A3 SHEET)

This drawing is the copyright of, and may not be reproduced or transmitted without prior consent of Michael Smith and Associates Landscape Architecture and Urban Design.

**MICHAEL SMITH AND ASSOCIATES**
Landscape Architecture and Urban Design

Office: 1st floor, 407 Whitehorse Road, Balwyn VIC 3103
Postal: 5 Jervis Street, Camberwell VIC 3124
Tel: 9830 0414
Fax: 9830 2555
Email: mike@msalandurb.com.au

N

# L3 - WOOLAMAI TO NYORA RAIL TRAIL

SCALE 1:5000 @ A3

MATCHLINE JOINS PAGE 5

**24669** CROWN LEASE DETAILS: LIVESTOCK

39064 CROWN LAND

29368 RAIL TRAIL

35017 CROWN LAND

20385 RESIDENTIAL

20384 RESIDENTIAL

28184 RESERVE

39064 RAIL TRAIL

39064 CROWN LAND

24688 RESIDENTIAL

24688 SCHOOL

24688 RESIDENTIAL

24685 LIVESTOCK

24683 NCPR RESIDENTIAL

ALMURTA-GLEN FORBES ROAD

BASS RIVER

NCPR

**24668** LICENCE DETAILS: LIVESTOCK

**24668** LICENCE DETAILS: LIVESTOCK

**24685** DETAILS: LIVESTOCK

**38101** DETAILS: LIVESTOCK

**24718** DETAILS: LIVESTOCK

**24670** DETAILS: RESIDENTIAL

DALYSTON-GLEN FORBES ROAD

EDEN ROAD

**24721** DETAILS: LIVESTOCK

**24721** DETAILS: LIVESTOCK

**24685** DETAILS: LIVESTOCK

**24685** DETAILS: LIVESTOC

**24720** DETAILS: LIVESTOCK

MATCHLINE JOINS PAGE 3

0 50 100 150 200 250 500M

SCALE 1:5000 (A3 SHEET)

This drawing is the copyright of, and may not be reproduced or transmitted without prior consent of Michael Smith and Associates Landscape Architecture and Urban Design.

**MICHAEL SMITH AND ASSOCIATES**
Landscape Architecture and Urban Design

Office: 1st floor, 407 Whitehorse Road, Balwyn VIC 3103
Postal: 5 Jervis Street, Camberwell VIC 3124
Tel: 9830 0414
Fax: 9830 2555
Email: mike@msalandurb.com.au

N

# L4 - WOOLAMAI TO NYORA RAIL TRAIL (GLEN FORBES)

SCALE 1:5000 @ A3

MATCHLINE JOINS PAGE 6

**20807**
LICENCE
DETAILS:
LIVESTOCK

**20809**
LICENCE
DETAILS:
RESIDENTIAL

**20389**
LICENCE
DETAILS:
LIVESTOCK

**20389**
LICENCE
DETAILS:
LIVESTOCK

**20389**
LICENCE
DETAILS:
LIVESTOCK

**20390**
RESIDENTIAL

**20388**
RESIDENTIAL

**20389**
LICENCE
DETAILS:
LIVESTOCK

**20920**
LICENCE
DETAILS:
LIVESTOCK

**20386**
LEASE
DETAILS:
LIVESTOCK

**24678**
RESIDENTIAL

**24385**
LICENCE
DETAILS:
RESIDENTIAL

**24385**
DETAILS:
RESIDENTIAL

**20387**
DETAILS:
LIVESTOCK

**24669**
CROWN LEASE
DETAILS:
LIVESTOCK

**33116**
RESIDENTIAL

**20384**
RESIDENTIAL

BASS RIVER

DALYSTON GLEN FORBES ROAD

ALMURTA-GLEN FORBES ROAD

NCPR

0 50 100 150 200 250 500M

SCALE 1:5000 (A3 SHEET)

MATCHLINE JOINS PAGE 4

This drawing is the copyright of, and may not be reproduced or transmitted without prior consent of Michael Smith and Associates Landscape Architecture and Urban Design.

**MICHAEL SMITH AND ASSOCIATES**
Landscape Architecture and Urban Design

Office: 1st floor, 407 Whitehorse Road, Balwyn VIC 3103
Postal: 5 Jervis Street, Camberwell VIC 3124
Tel: 9830 0414
Fax: 9830 2555
Email: mike@msalandurb.com.au

# L5 - WOOLAMAI TO NYORA RAIL TRAIL (GLEN FORBES)

SCALE 1:5000 @ A3

MATCHLINE JOINS PAGE 7

**20977**
LICENCE
DETAILS:
LIVESTOCK

**20918**
DETAILS:
LIVESTOCK

**20916**
DETAILS:
QUARRY

**20918**
DETAILS:
LIVESTOCK

**20918**
DETAILS:
LIVESTOCK

**20392**
LEASE
DETAILS:
LIVESTOCK

**20973**
RESIDENTIAL

**20972**
RESIDENTIAL

**20970**

**20971**
LICENCE
RESIDENTIAL

**20975**

**20969**
HOUSE

**20393**
RESIDENTIAL

**20918**
DETAILS:
LIVESTOCK

**20918**
DETAILS:
LIVESTOCK

**25874**
LICENCE
DETAILS:
LIVESTOCK

**25874**
LICENCE
DETAILS:
LIVESTOCK

**20391**
DETAILS:
RESIDENTIAL

**20392**
LEASE
DETAILS:
LIVESTOCK

**20920**
LICENCE
DETAILS:

**20389**
LICENCE
DETAILS:
LIVESTOCK

**20389**

BASS RIVER

GRANTVILLE-GLEN ALVIE ROAD

ALMURTA GLEN FORBES ROAD

0 50 100 150 200 250 500M

SCALE 1:5000 (A3 SHEET)

MATCHLINE JOINS PAGE 5

This drawing is the copyright of, and may not be reproduced or transmitted without prior consent of Michael Smith and Associates Landscape Architecture and Urban Design.

**MICHAEL SMITH AND ASSOCIATES**
Landscape Architecture and Urban Design

Office: 1st floor, 407 Whitehorse Road, Balwyn VIC 3103
Postal: 5 Jervis Street, Camberwell VIC 3124
Tel: 9830 0414
Fax: 9830 2555
Email: mike@msalandurb.com.au

N

# L6 - WOOLAMAI TO NYORA RAIL TRAIL (ALMURTA)

SCALE 1:5000 @ A3

rial Imagery

MATCHLINE JOINS PAGE 8

**20979**
DETAILS:
LIVESTOCK

**21394**
DETAILS:
LIVESTOCK

**21344**
DETAILS:
HOUSE &
CURTILAGE

**34423**
DETAILS:
LIVESTOCK

**32280**
DETAILS:
HOUSE &
CURTILAGE

**26887**
DETAILS:
HOUSE &
CURTILAGE

**32281**
DETAILS:
HOUSE &
CURTILAGE

**21341**
HALL + FIRESTATION

**26784**
CHURCH

**34349**
CAFE

**27674**
RESIDENTIAL

**34350**
VACANT
LAND

**27673**
RESIDENTIAL

**27672**
RESIDENTIAL

**20745**
RESIDENTIAL

**21334**
RESIDENTIAL

**21337**
RESIDENTIAL

**21338**
RESIDENTIAL

**20743**
RESIDENTIAL

**21339**
RESIDENTIAL

**21334**
RESIDENTIAL

**21332**
DETAILS:
LIVESTOCK

**29631**
DETAILS:
FARM WITH HOUSE

**26886**
LICENCE
DETAILS:
LIVESTOCK

**21336**
LICENCE
DETAILS:
LIVESTOCK

**20918**
DETAILS:
LIVESTOCK

NCPR

NCPR

BASS RIVER

SCHIER ROAD

CAMPBELL ROAD

LOCH-KERNOT ROAD

MATCHLINE JOINS PAGE 6

0 50 100 150 200 250 500M

SCALE 1:5000 (A3 SHEET)

This drawing is the copyright of, and may not be reproduced or transmitted without prior consent of Michael Smith and Associates Landscape Architecture and Urban Design.

**MICHAEL SMITH AND ASSOCIATES**
Landscape Architecture and Urban Design

Office: 1st floor, 407 Whitehorse Road, Balwyn VIC 3103
Postal: 5 Jervis Street, Camberwell VIC 3124
Tel: 9830 0414
Fax: 9830 2555
Email: mike@msalandurb.com.au

N

# L7 - WOOLAMAI TO NYORA RAIL TRAIL (KERNOT)

SCALE 1:5000 @ A3




0 50 100 150 200 250 500M

SCALE 1:5000 (A3 SHEET)

This drawing is the copyright of, and may not be reproduced or transmitted without prior consent of Michael Smith and Associates Landscape Architecture and Urban Design.

**MICHAEL SMITH AND ASSOCIATES**
Landscape Architecture and Urban Design

Office: 1st floor, 407 Whitehorse Road, Balwyn VIC 3103
Postal: 5 Jervis Street, Camberwell VIC 3124
Tel: 9830 0414
Fax: 9830 2555
Email: mike@msalandurb.com.au

N

# L8 - WOOLAMAI TO NYORA RAIL TRAIL

SCALE 1:5000 @ A3

MATCHLINE JOINS PAGE 10

**27030**
LICENCE
DETAILS:
RESIDENTIAL
VACANT

BASS RIVER

**NCPR**

**21018**
DETAILS:
LIVESTOCK

**21019**
DETAILS:
HOUSE &
CURTILAGE

**21020**
LICENCE
DETAILS:
LIVESTOCK

**21020**
LICENCE
DETAILS:
LIVESTOCK

**21015**
CROWN LAND
DETAILS:
LIVESTOCK

NCPR

21015

BASS RIVER

**27024**
DETAILS:
FARM

**20853**
LICENCE
DETAILS:
LIVESTOCK

**20852**
DETAILS:
LIVESTOCK

MATCHLINE JOINS PAGE 8

0 50 100 150 200 250 500M

SCALE 1:5000 (A3 SHEET)

This drawing is the copyright of, and may not be reproduced or transmitted without prior consent of Michael Smith and Associates Landscape Architecture and Urban Design.

**MICHAEL SMITH AND ASSOCIATES**
Landscape Architecture and Urban Design

Office: 1st floor, 407 Whitehorse Road, Balwyn VIC 3103
Postal: 5 Jervis Street, Camberwell VIC 3124
Tel: 9830 0414
Fax: 9830 2555
Email: mike@msalandurb.com.au

N

# L9 - WOOLAMAI TO NYORA RAIL TRAIL

SCALE 1:5000 @ A3

MATCHLINE JOINS PAGE 11

21353

MAKEHAM ROAD

21527
DETAILS:
LIVESTOCK

21789
DETAILS:
LIVESTOCK

21352
RAIL TRAIL LEASE
DETAILS: MIXED
USED FARMING

LOCH-KERNOT ROAD

NCPR
29414

BASS RIVER

29053

21025
DETAILS:
FARM WITH HOUSE

21367

30760
DETAILS: HOUSE
& CURTILAGE

NCPR

21351
LEASE
DETAILS:
LIVESTOCK

0 50 100 150 200 250 500M

SCALE 1:5000 (A3 SHEET)

21025 FARM WITH HOUSE

30868
RESIDENTIAL

21350
RESIDENTIAL

30372
WOODLEIGH
HALL

27031
RESIDENTIAL

21020
LICENCE
DETAILS:
LIVESTOCK

21024
DETAILS:
LIVESTOCK

WOODLEIGH-ST. HELIER ROAD

MATCHLINE JOINS PAGE 9

This drawing is the copyright of, and may not be reproduced or transmitted without prior consent of Michael Smith and Associates Landscape Architecture and Urban Design.

**MICHAEL SMITH AND ASSOCIATES**
Landscape Architecture and Urban Design

Office: 1st floor, 407 Whitehorse Road, Balwyn VIC 3103
Postal: 5 Jervis Street, Camberwell VIC 3124
Tel: 9830 0414
Fax: 9830 2555
Email: mike@msalandurb.com.au

N

# L10 - WOOLAMAI TO NYORA RAIL TRAIL

SCALE 1:5000 @ A3

MATCHLINE JOINS PAGE 12

21591

21589

B A S S R I V E R

NCP/2

20414

**21354**
DETAILS:
LIVESTOCK

**21355**
LICENCE
DETAILS:
LIVESTOCK

**21356**
DETAILS:
LIVESTOCK

**21358**
DETAILS:
LIVESTOCK

**20814**

**20814**
DETAILS:
LIVESTOCK

Old Jeeralang Rd

D I L G E R

**21361**
DETAILS:
LIVESTOCK

L O C H - K E R N O T R O A D

**21362**
DETAILS:
LIVESTOCK

20814

MAKKEHAM ROAD

**21527**

**21352**

**37529**
DETAILS:
FARM

MATCHLINE JOINS PAGE 10

0 50 100 150 200 250 500M

SCALE 1:5000 (A3 SHEET)

This drawing is the copyright of, and may not be reproduced or transmitted without prior consent of Michael Smith and Associates Landscape Architecture and Urban Design.

**MICHAEL SMITH AND ASSOCIATES**
Landscape Architecture and Urban Design

Office: 1st floor, 407 Whitehorse Road, Balwyn VIC 3103
Postal: 5 Jervis Street, Camberwell VIC 3124
Tel: 9830 0414
Fax: 9830 2555
Email: mike@msalandurb.com.au

N

# L11 - WOOLAMAI TO NYORA RAIL TRAIL

SCALE 1:5000 @ A3

MATCHLINE JOINS PAGE 13

Aerial Imagery

194032
182556
199088
B A S S  R I V E R
203619
203619
201829
205737
194791
G O L D I E S  R O A D

**21360**
DETAILS:
LIVESTOCK

**21359**
DETAILS:
RESIDENTIAL

184803
194366
198668
S O U T H  G I P P S L A N D  H I G H W A Y
L O C H - K E R N O T  R O A D
D U G G A L G E R  R O A D
W A L K E R  R O A D

**26399**
RESIDENTIAL

**20814**

39053

**21358**
DETAILS:
LIVESTOCK

**20814**
DETAILS:
LIVESTOCK

**21986**
DETAILS:
LIVESTOCK

**20729**

MATCHLINE JOINS PAGE 11

# L12 - WOOLAMAI TO NYORA RAIL TRAIL (SOUTH GIPPSLAND HWY)

SCALE 1:5000 @ A3

0 50 100 150 200 250 500M

SCALE 1:5000 (A3 SHEET)

This drawing is the copyright of, and may not be reproduced or transmitted without prior consent of Michael Smith and Associates Landscape Architecture and Urban Design.

**MICHAEL SMITH AND ASSOCIATES**
Landscape Architecture and Urban Design

Office: 1st floor, 407 Whitehorse Road, Balwyn VIC 3103
Postal: 5 Jervis Street, Camberwell VIC 3124
Tel: 9830 0414
Fax: 9830 2555
Email: mike@msalandurb.com.au

N

MATCHLINE JOINS PAGE 14

182554

205737

193938

184827

184629

182556

B A S S R I V E R

199088

201829

194791

MATCHLINE JOINS PAGE 12

0 50 100 150 200 250 500M

SCALE 1:5000 (A3 SHEET)

This drawing is the copyright of, and may not be reproduced or transmitted without prior consent of Michael Smith and Associates Landscape Architecture and Urban Design.


**MICHAEL SMITH AND ASSOCIATES**
Landscape Architecture and Urban Design

Office: 1st floor, 407 Whitehorse Road, Balwyn VIC 3103
Postal: 5 Jervis Street, Camberwell VIC 3124
Tel: 9830 0414
Fax: 9830 2555
Email: mike@msalandurb.com.au

N

# L13 - WOOLAMAI TO NYORA RAIL TRAIL

SCALE 1:5000 @ A3

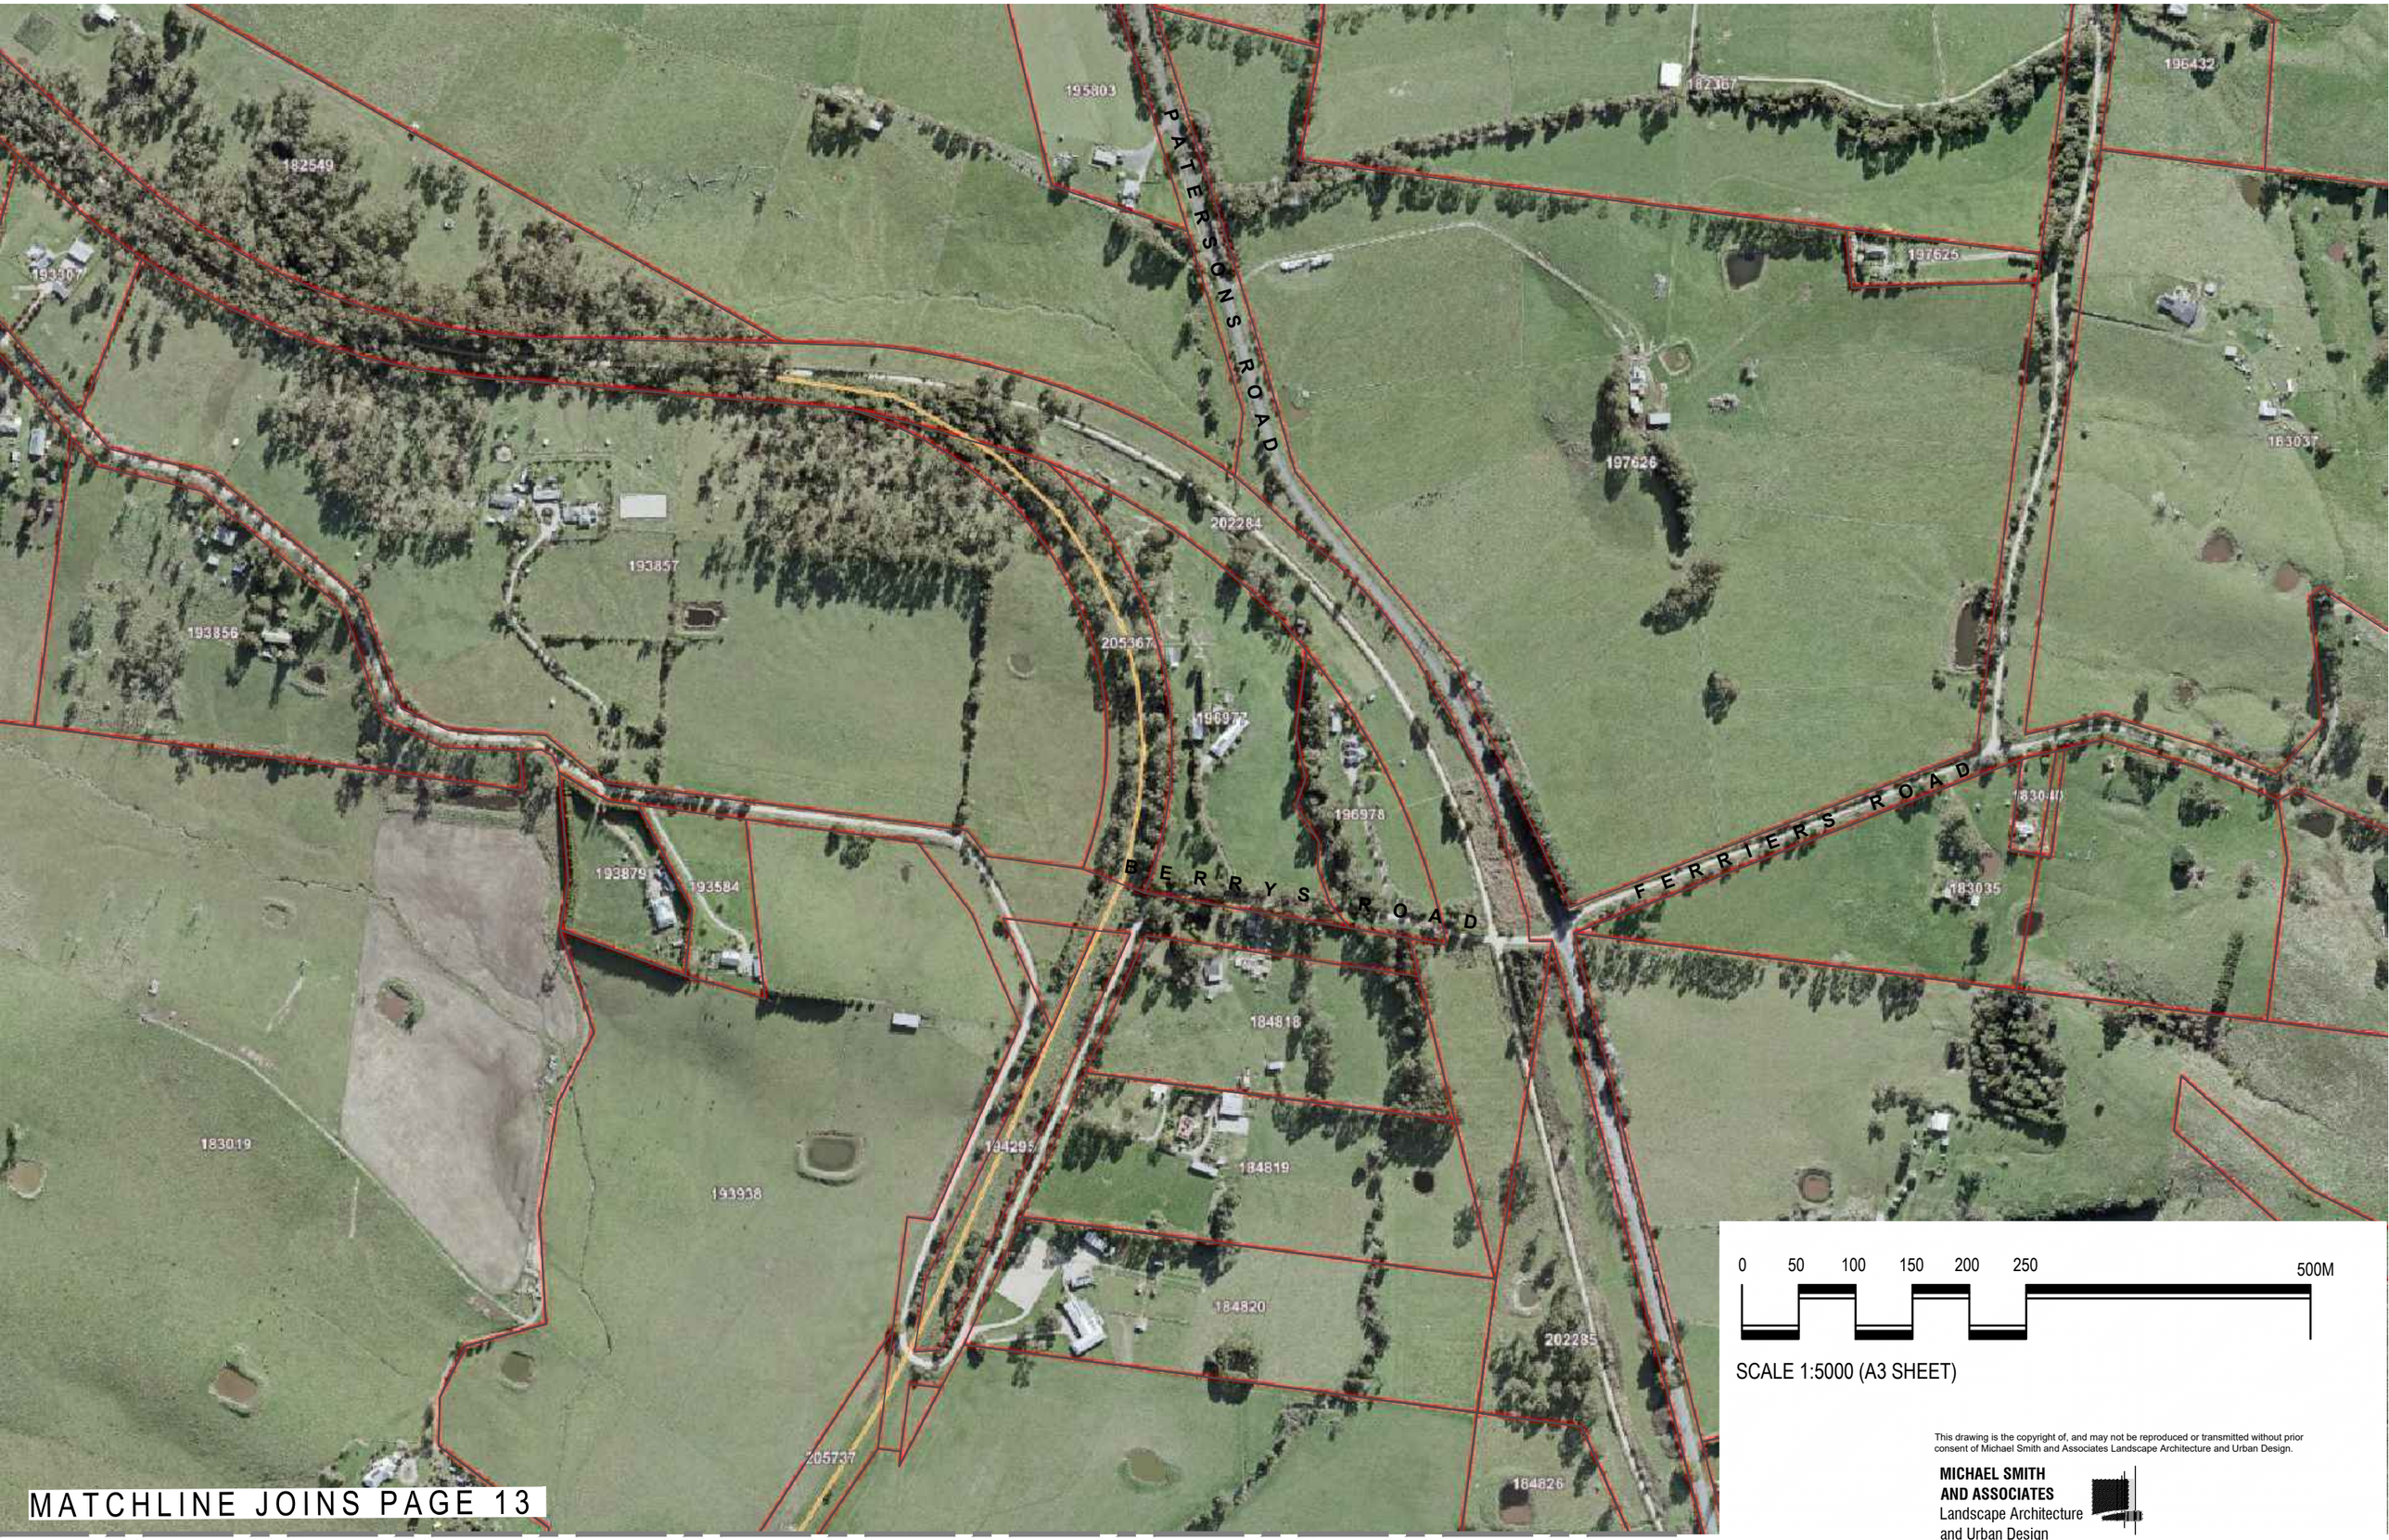


MATCHLINE JOINS PAGE 13

0 50 100 150 200 250 500M

SCALE 1:5000 (A3 SHEET)

This drawing is the copyright of, and may not be reproduced or transmitted without prior consent of Michael Smith and Associates Landscape Architecture and Urban Design.

**MICHAEL SMITH AND ASSOCIATES**
Landscape Architecture and Urban Design

Office: 1st floor, 407 Whitehorse Road, Balwyn VIC 3103
Postal: 5 Jervis Street, Camberwell VIC 3124
Tel: 9830 0414
Fax: 9830 2555
Email: mike@msalandurb.com.au

N

# L14 - WOOLAMAI TO NYORA RAIL TRAIL (TO NYORA)

SCALE 1:5000 @ A3