


# Example I

## Road seal with concrete edging



Preliminary concept plans for discussion purposes only



# Example I

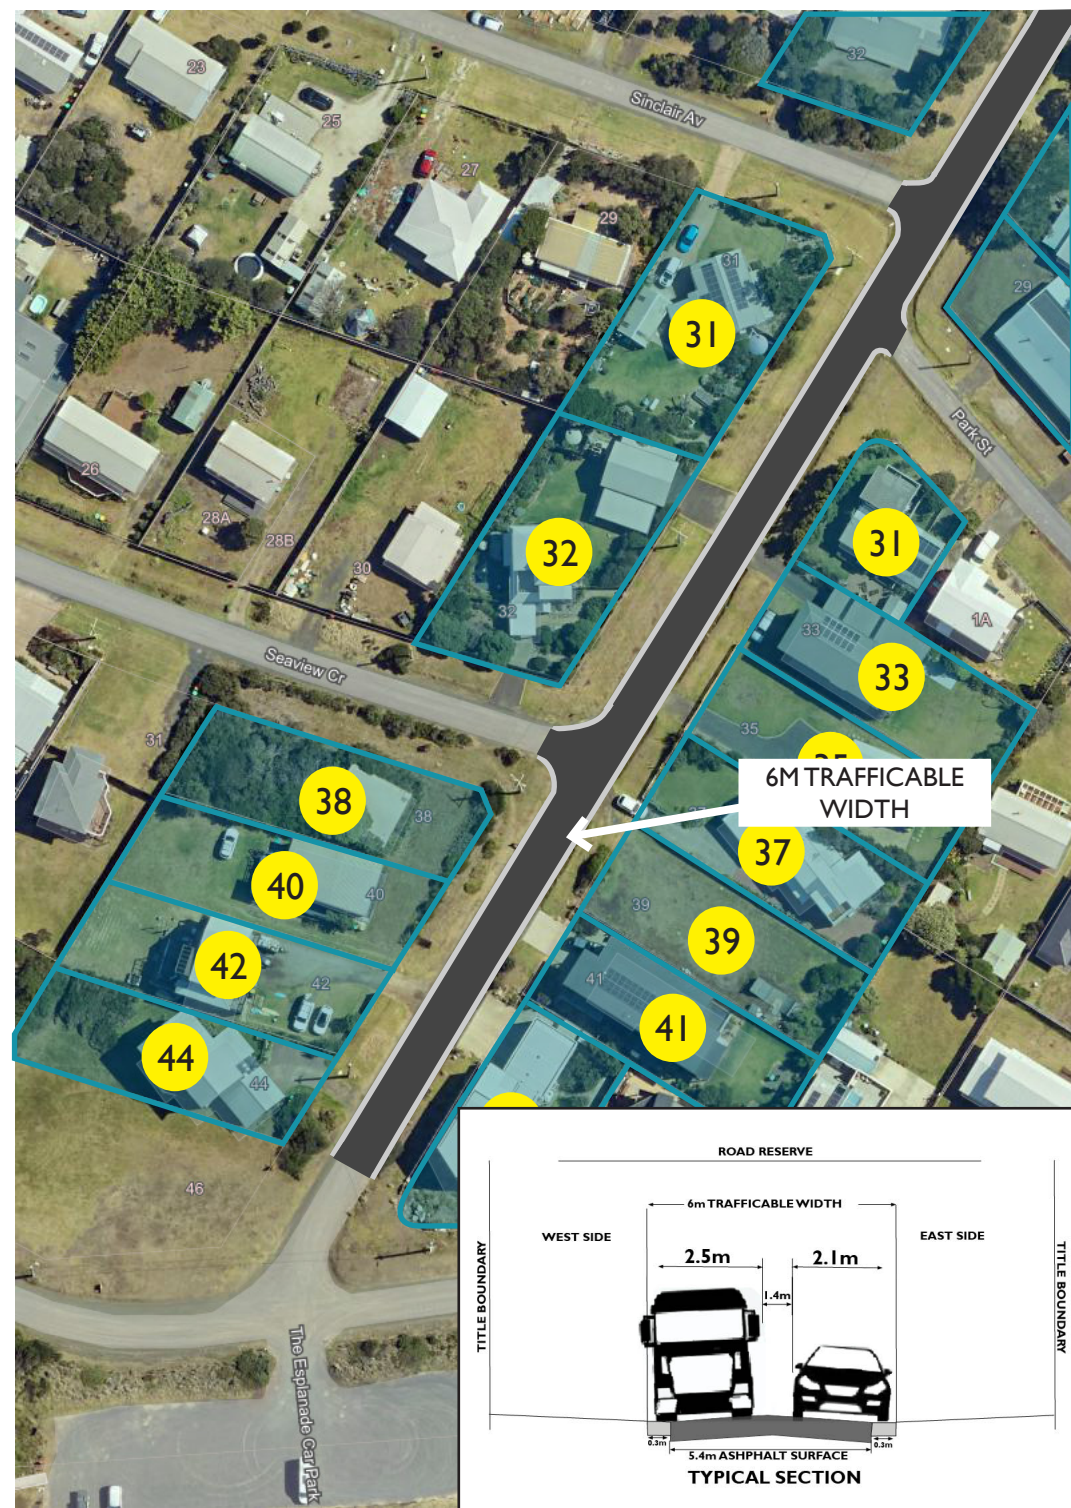

## Example 2 Road seal with concrete edging + traffic calming



# Example 2

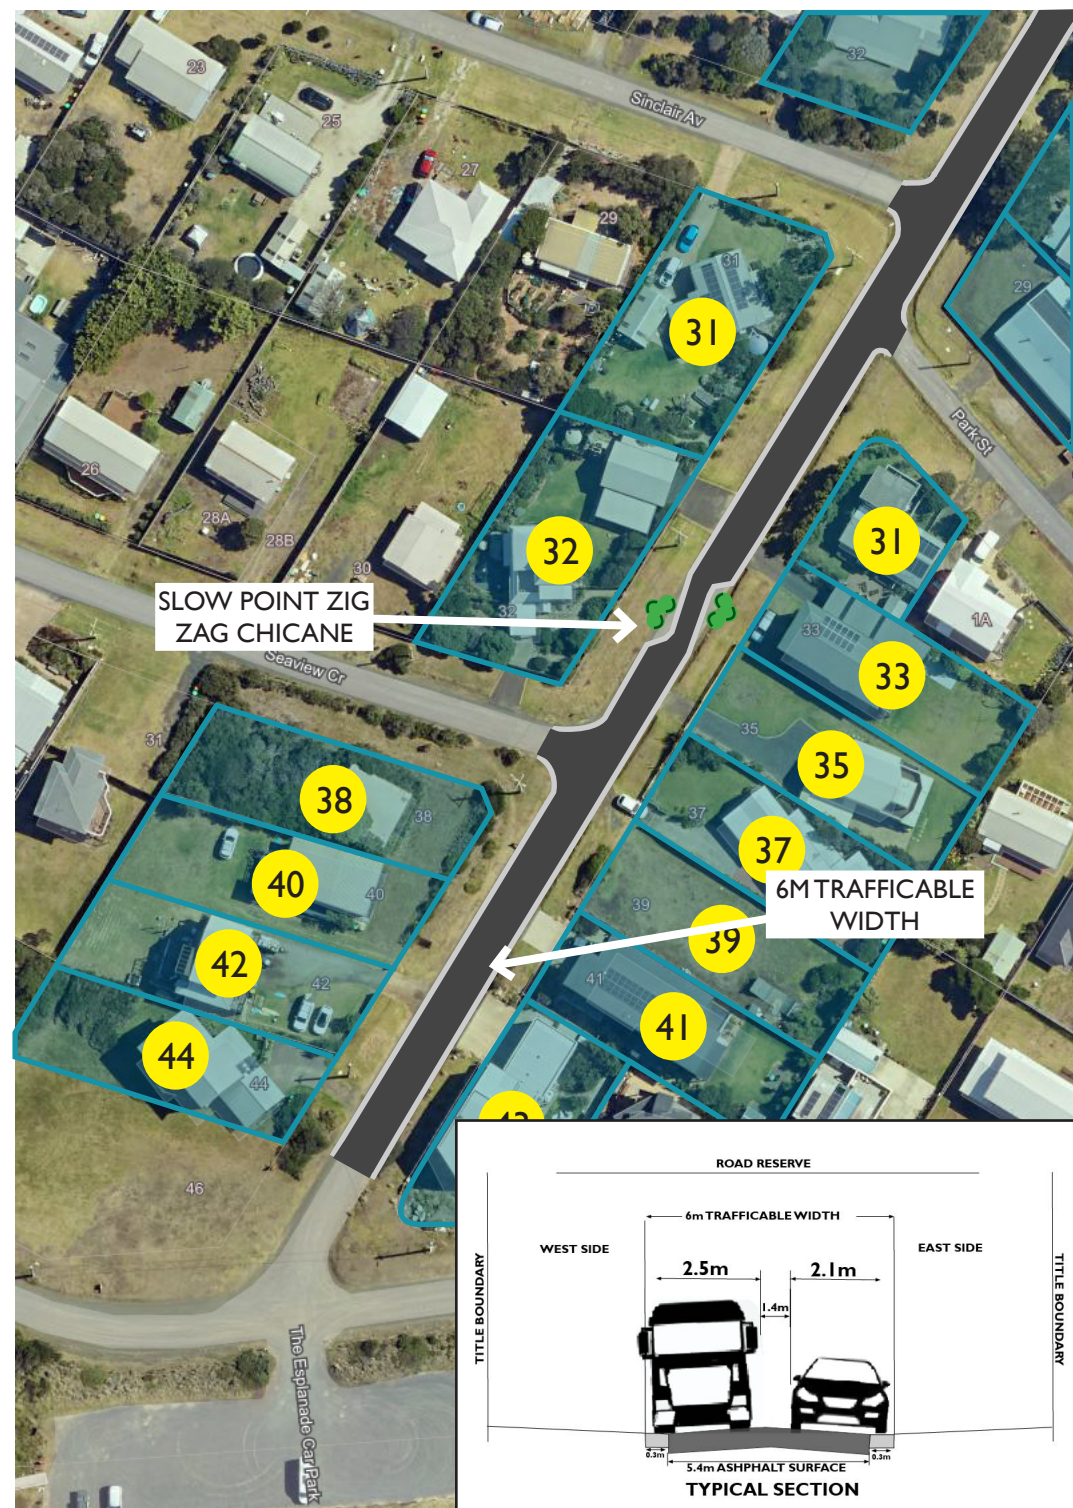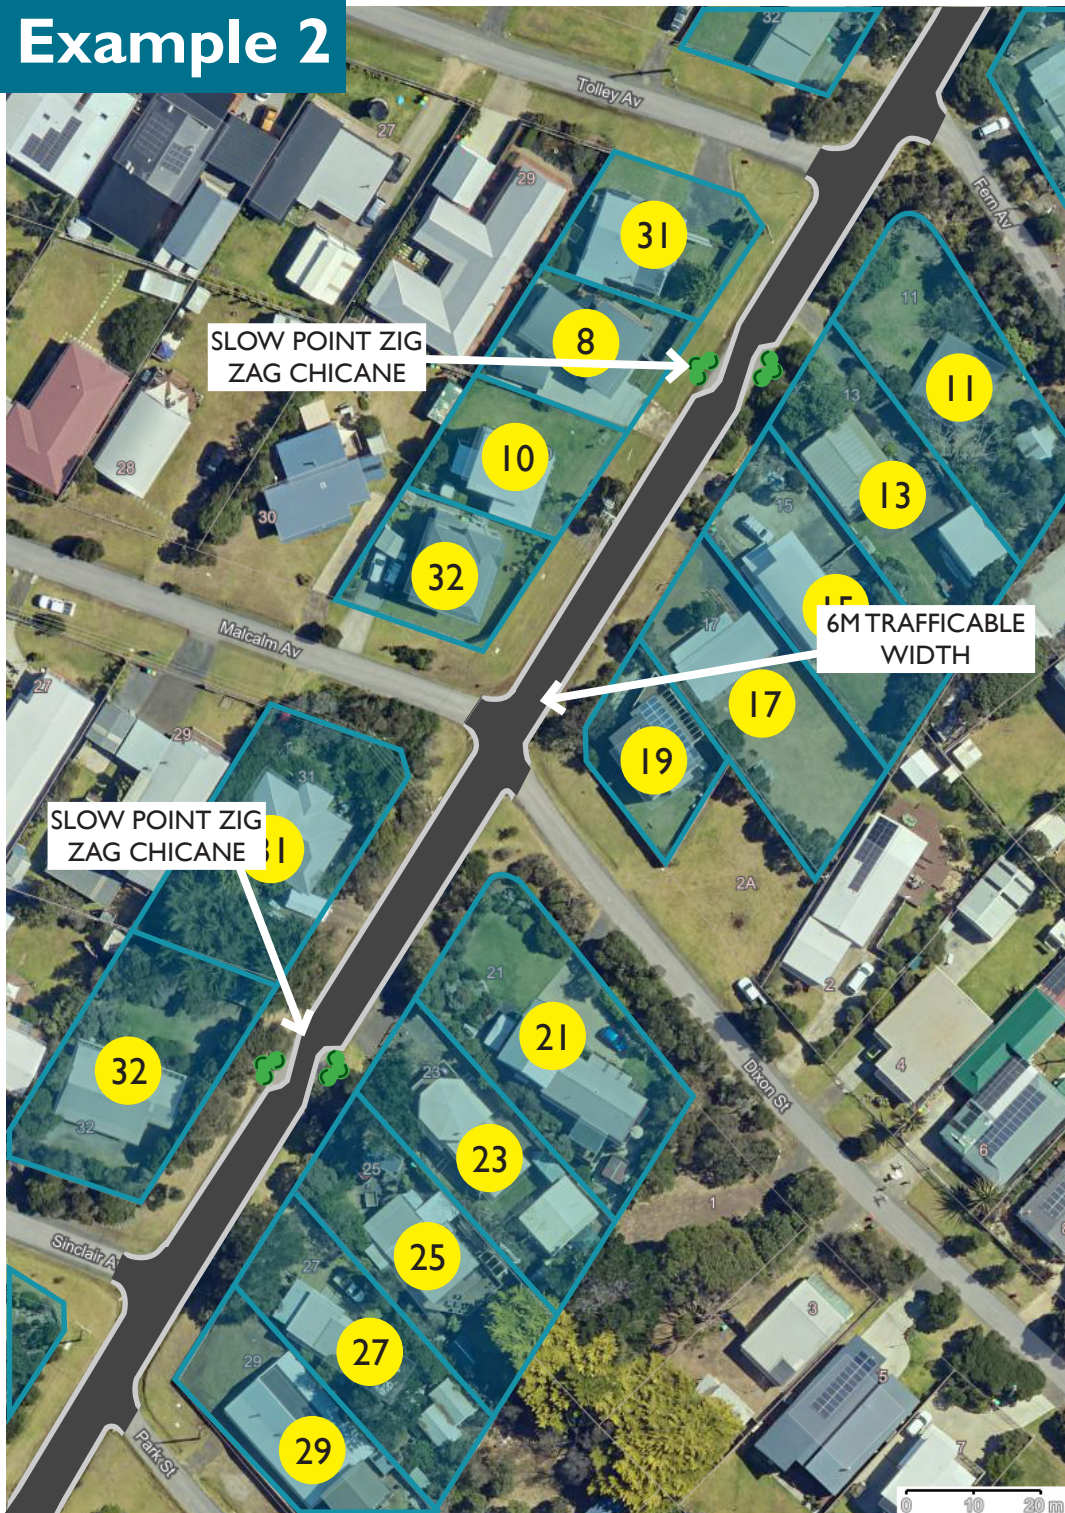

# Example 3 Road seal with concrete edging + traffic calming + footpath





Preliminary concept plans for discussion purposes only

Footpath

Vegetation

# Example 3

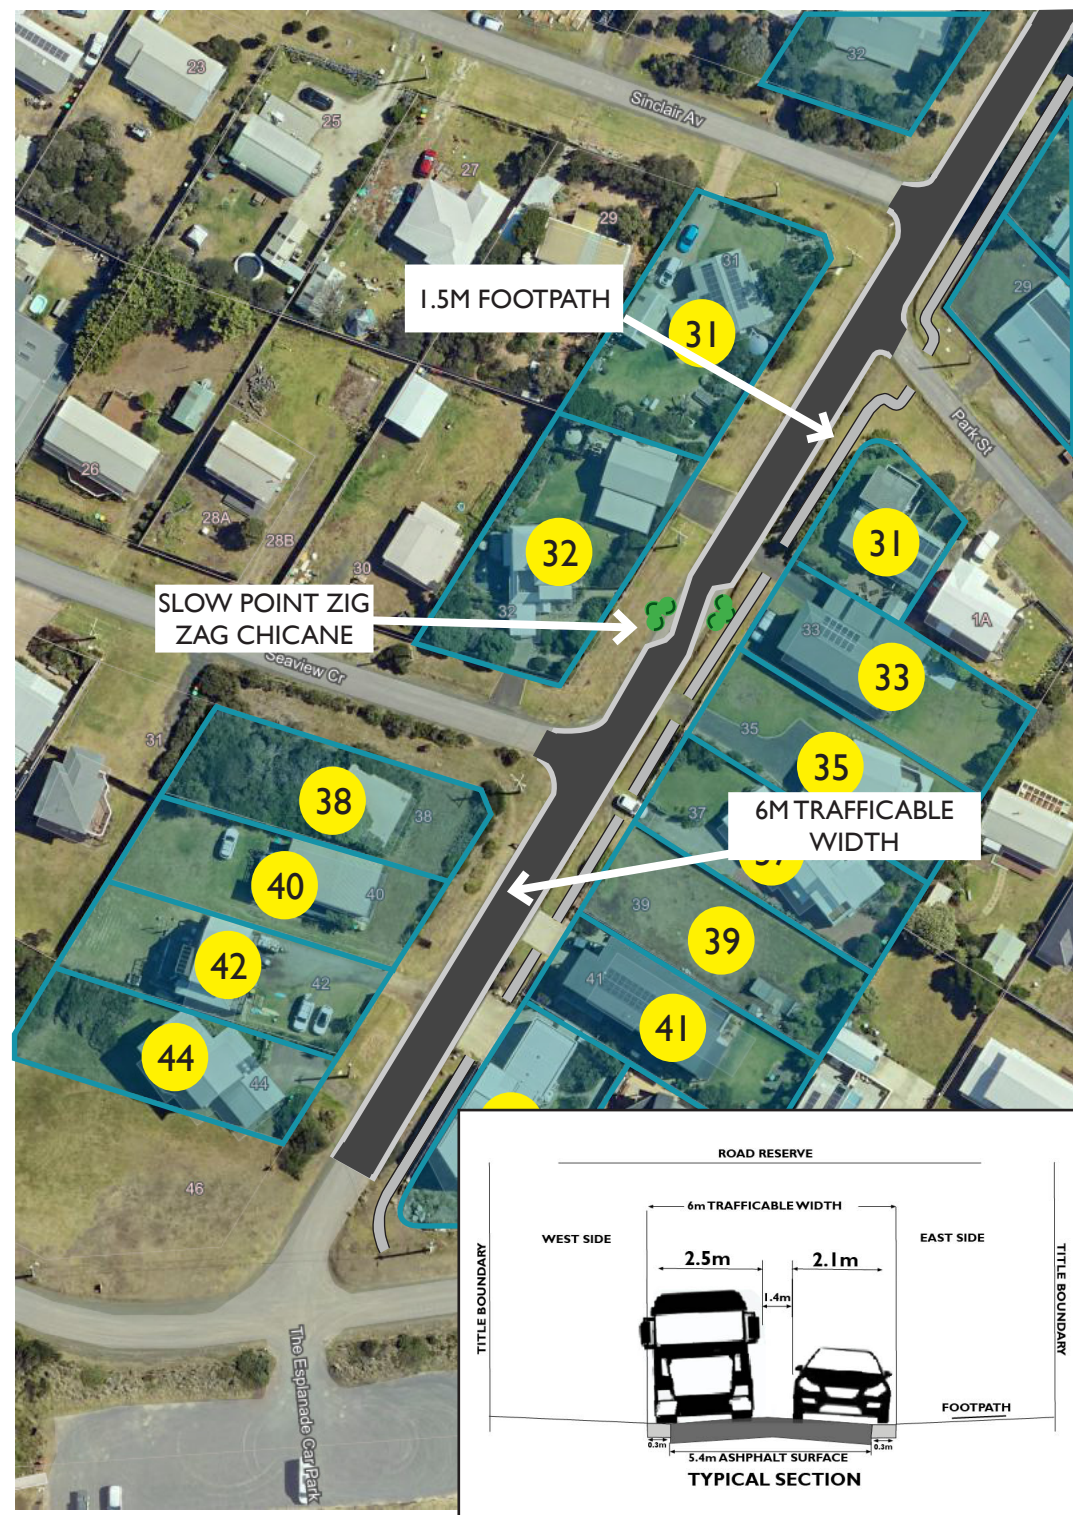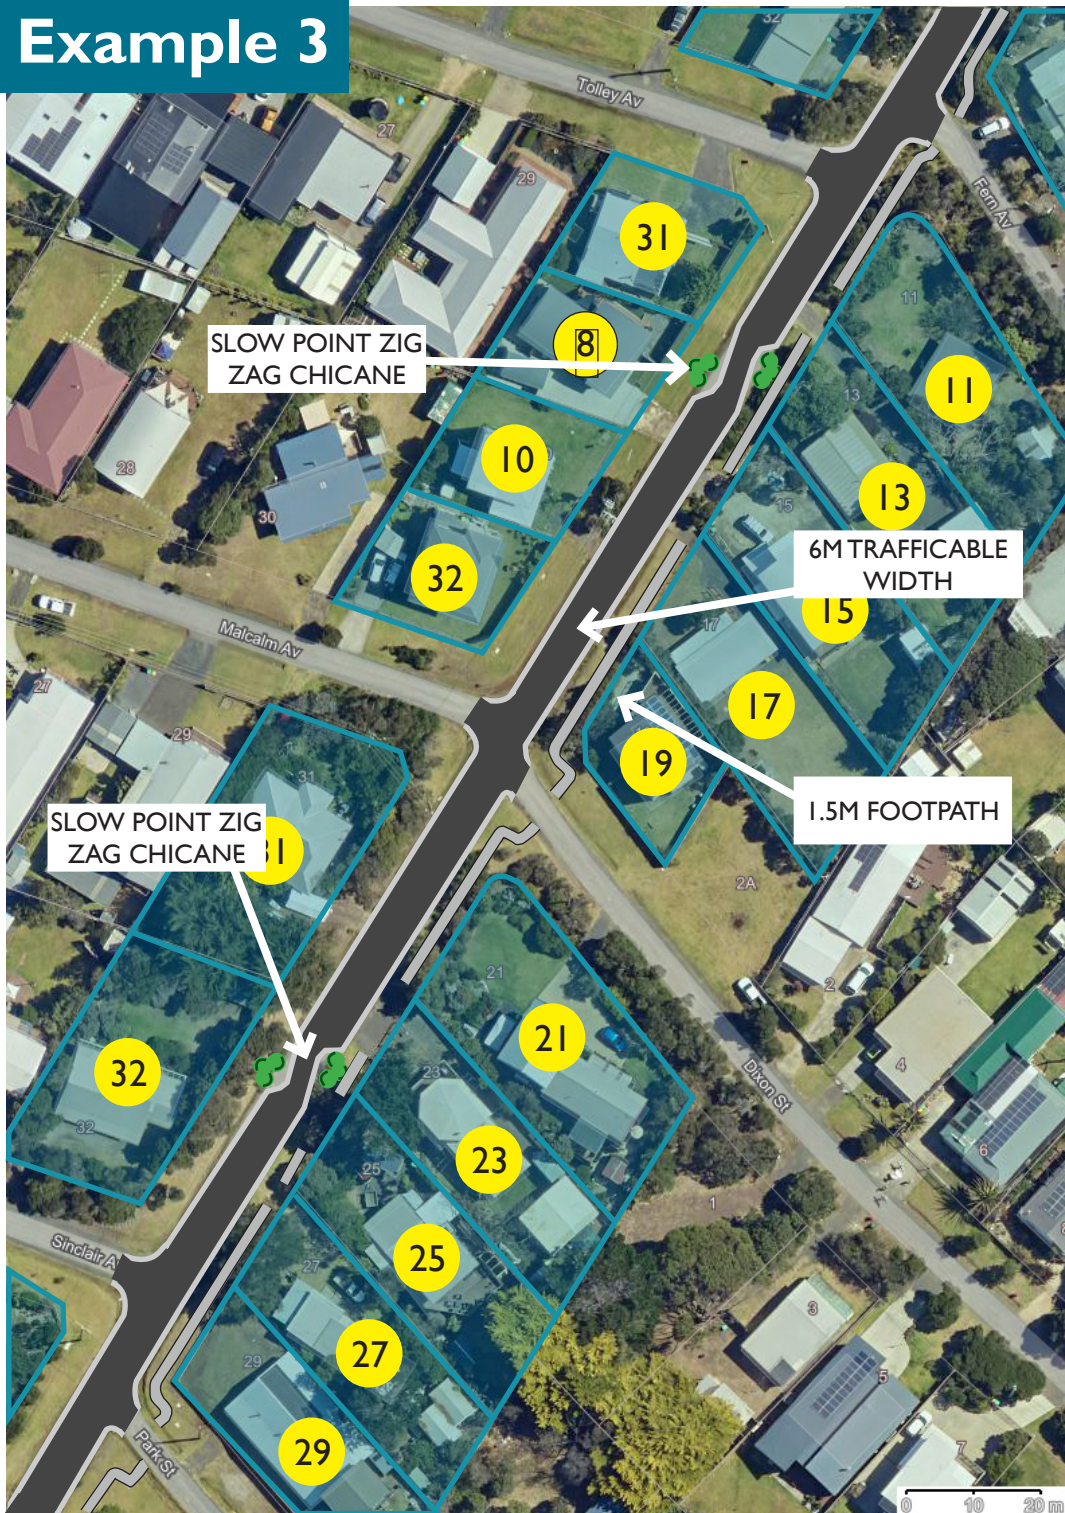

# Example 4 Road seal + underground drainage with kerb and channelling



Preliminary concept plans for discussion purposes only

--- Underground drainage

# Example 4

