


CONCEPT PLAN FOR DUNVEGAN CRESCENT


PREFERRED CONCEPT PLAN

PAGE 1 OF 2

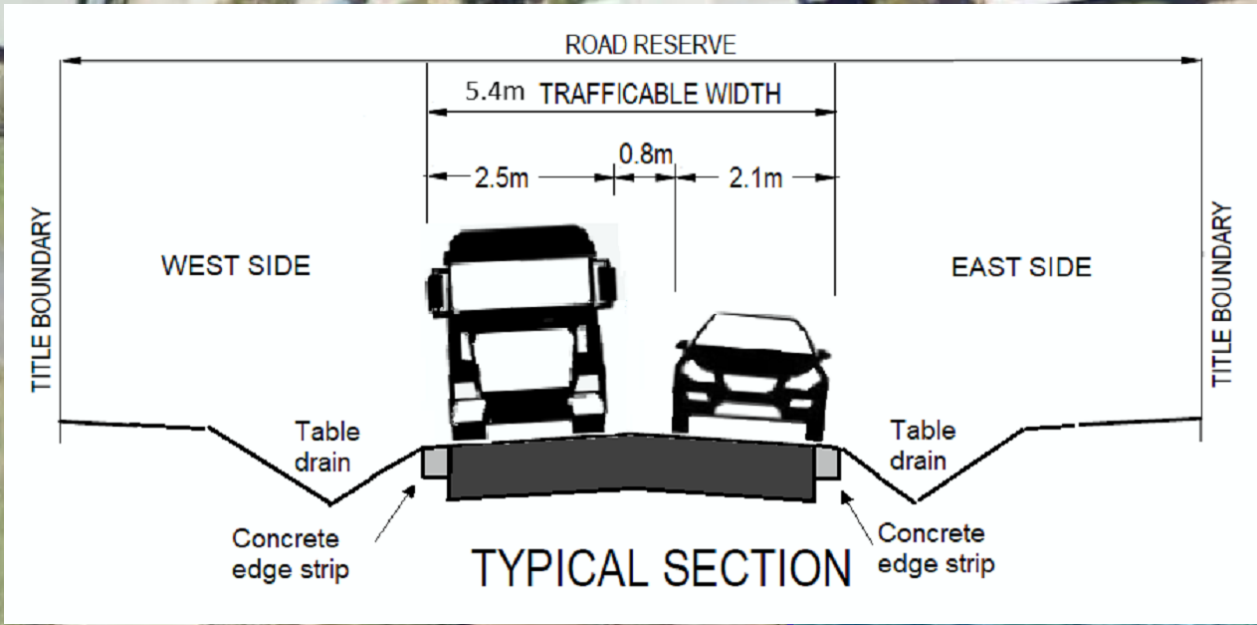

**PRELIMINARY
CONCEPT PLANS ONLY FOR
DISCUSSION PURPOSES**

ROAD FOOTPRINT TO FOLLOW
EXISTING CENTRELINE OF
ROAD.
THIS WILL BE FINALISED IN
DETAILED DESIGN AND MAY
DEPEND ON LOCATION OF
UNDERGROUND SERVICES.

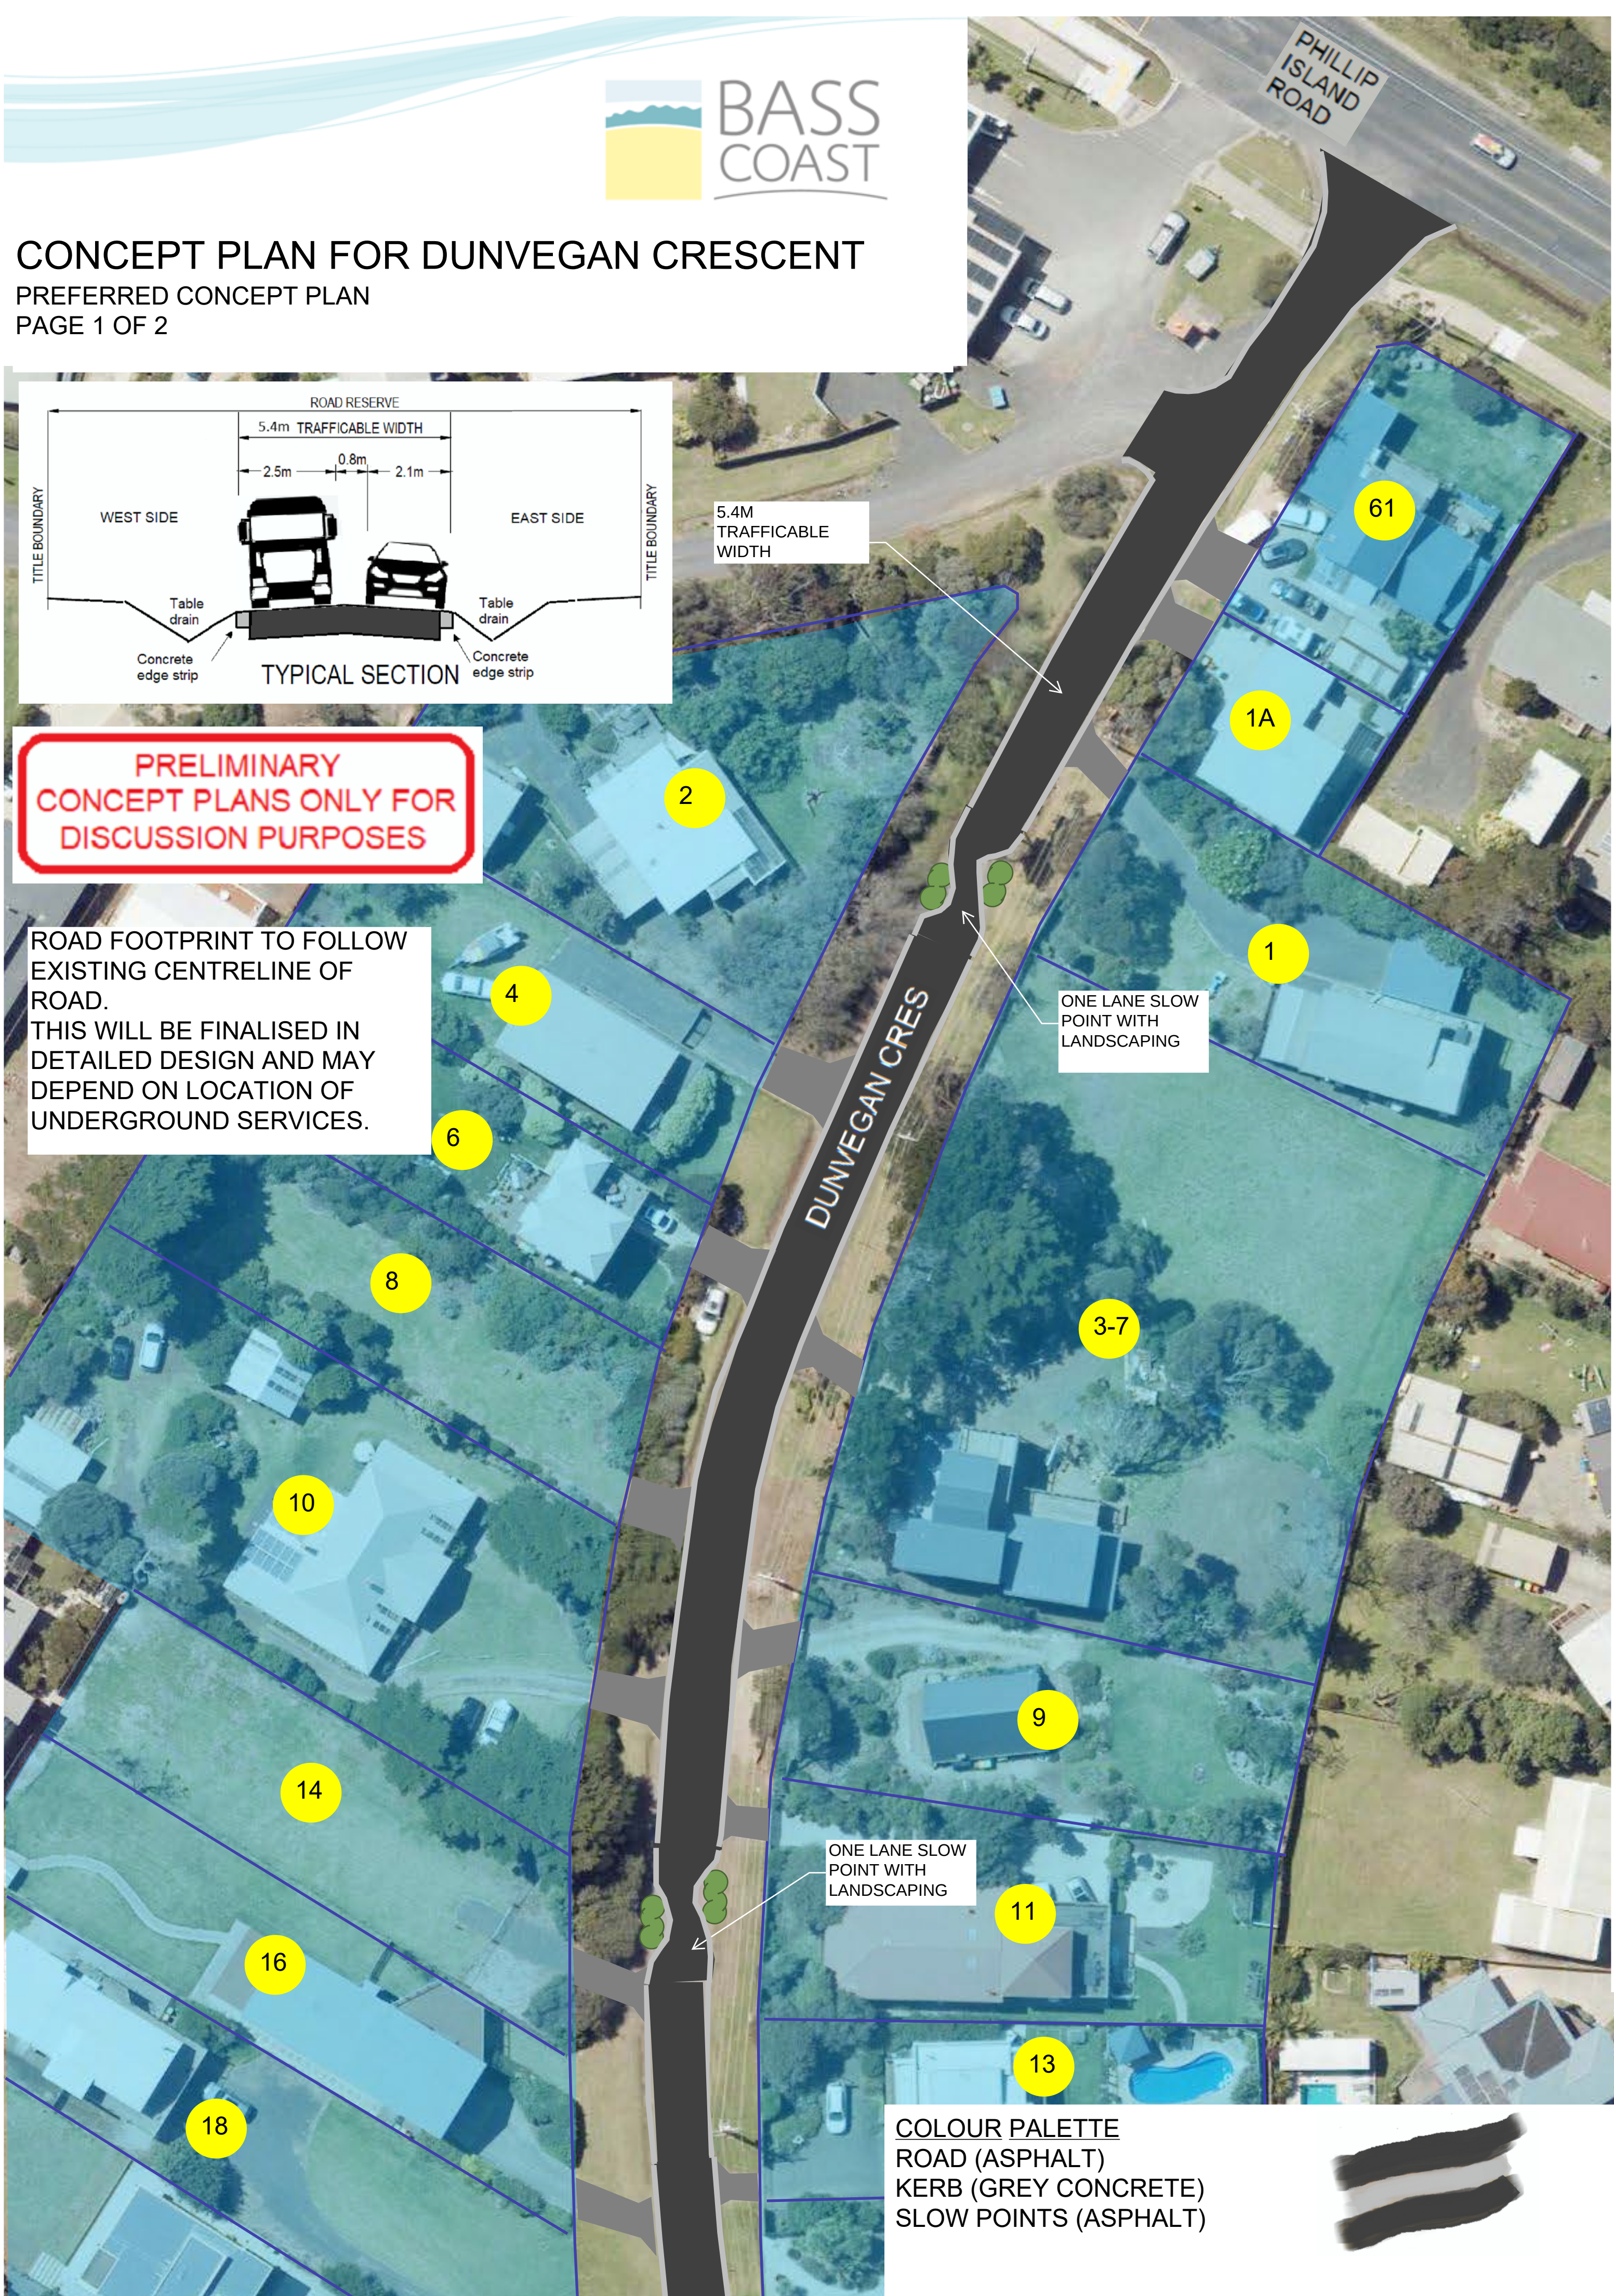


ROAD FOOTPRINT TO FOLLOW
EXISTING CENTRELINE OF
ROAD.
THIS WILL BE FINALISED IN
DETAILED DESIGN AND MAY
DEPEND ON LOCATION OF
UNDERGROUND SERVICES.



CONCEPT PLAN FOR DUNVEGAN CRESCENT

PREFERRED CONCEPT PLAN
PAGE 2 OF 2

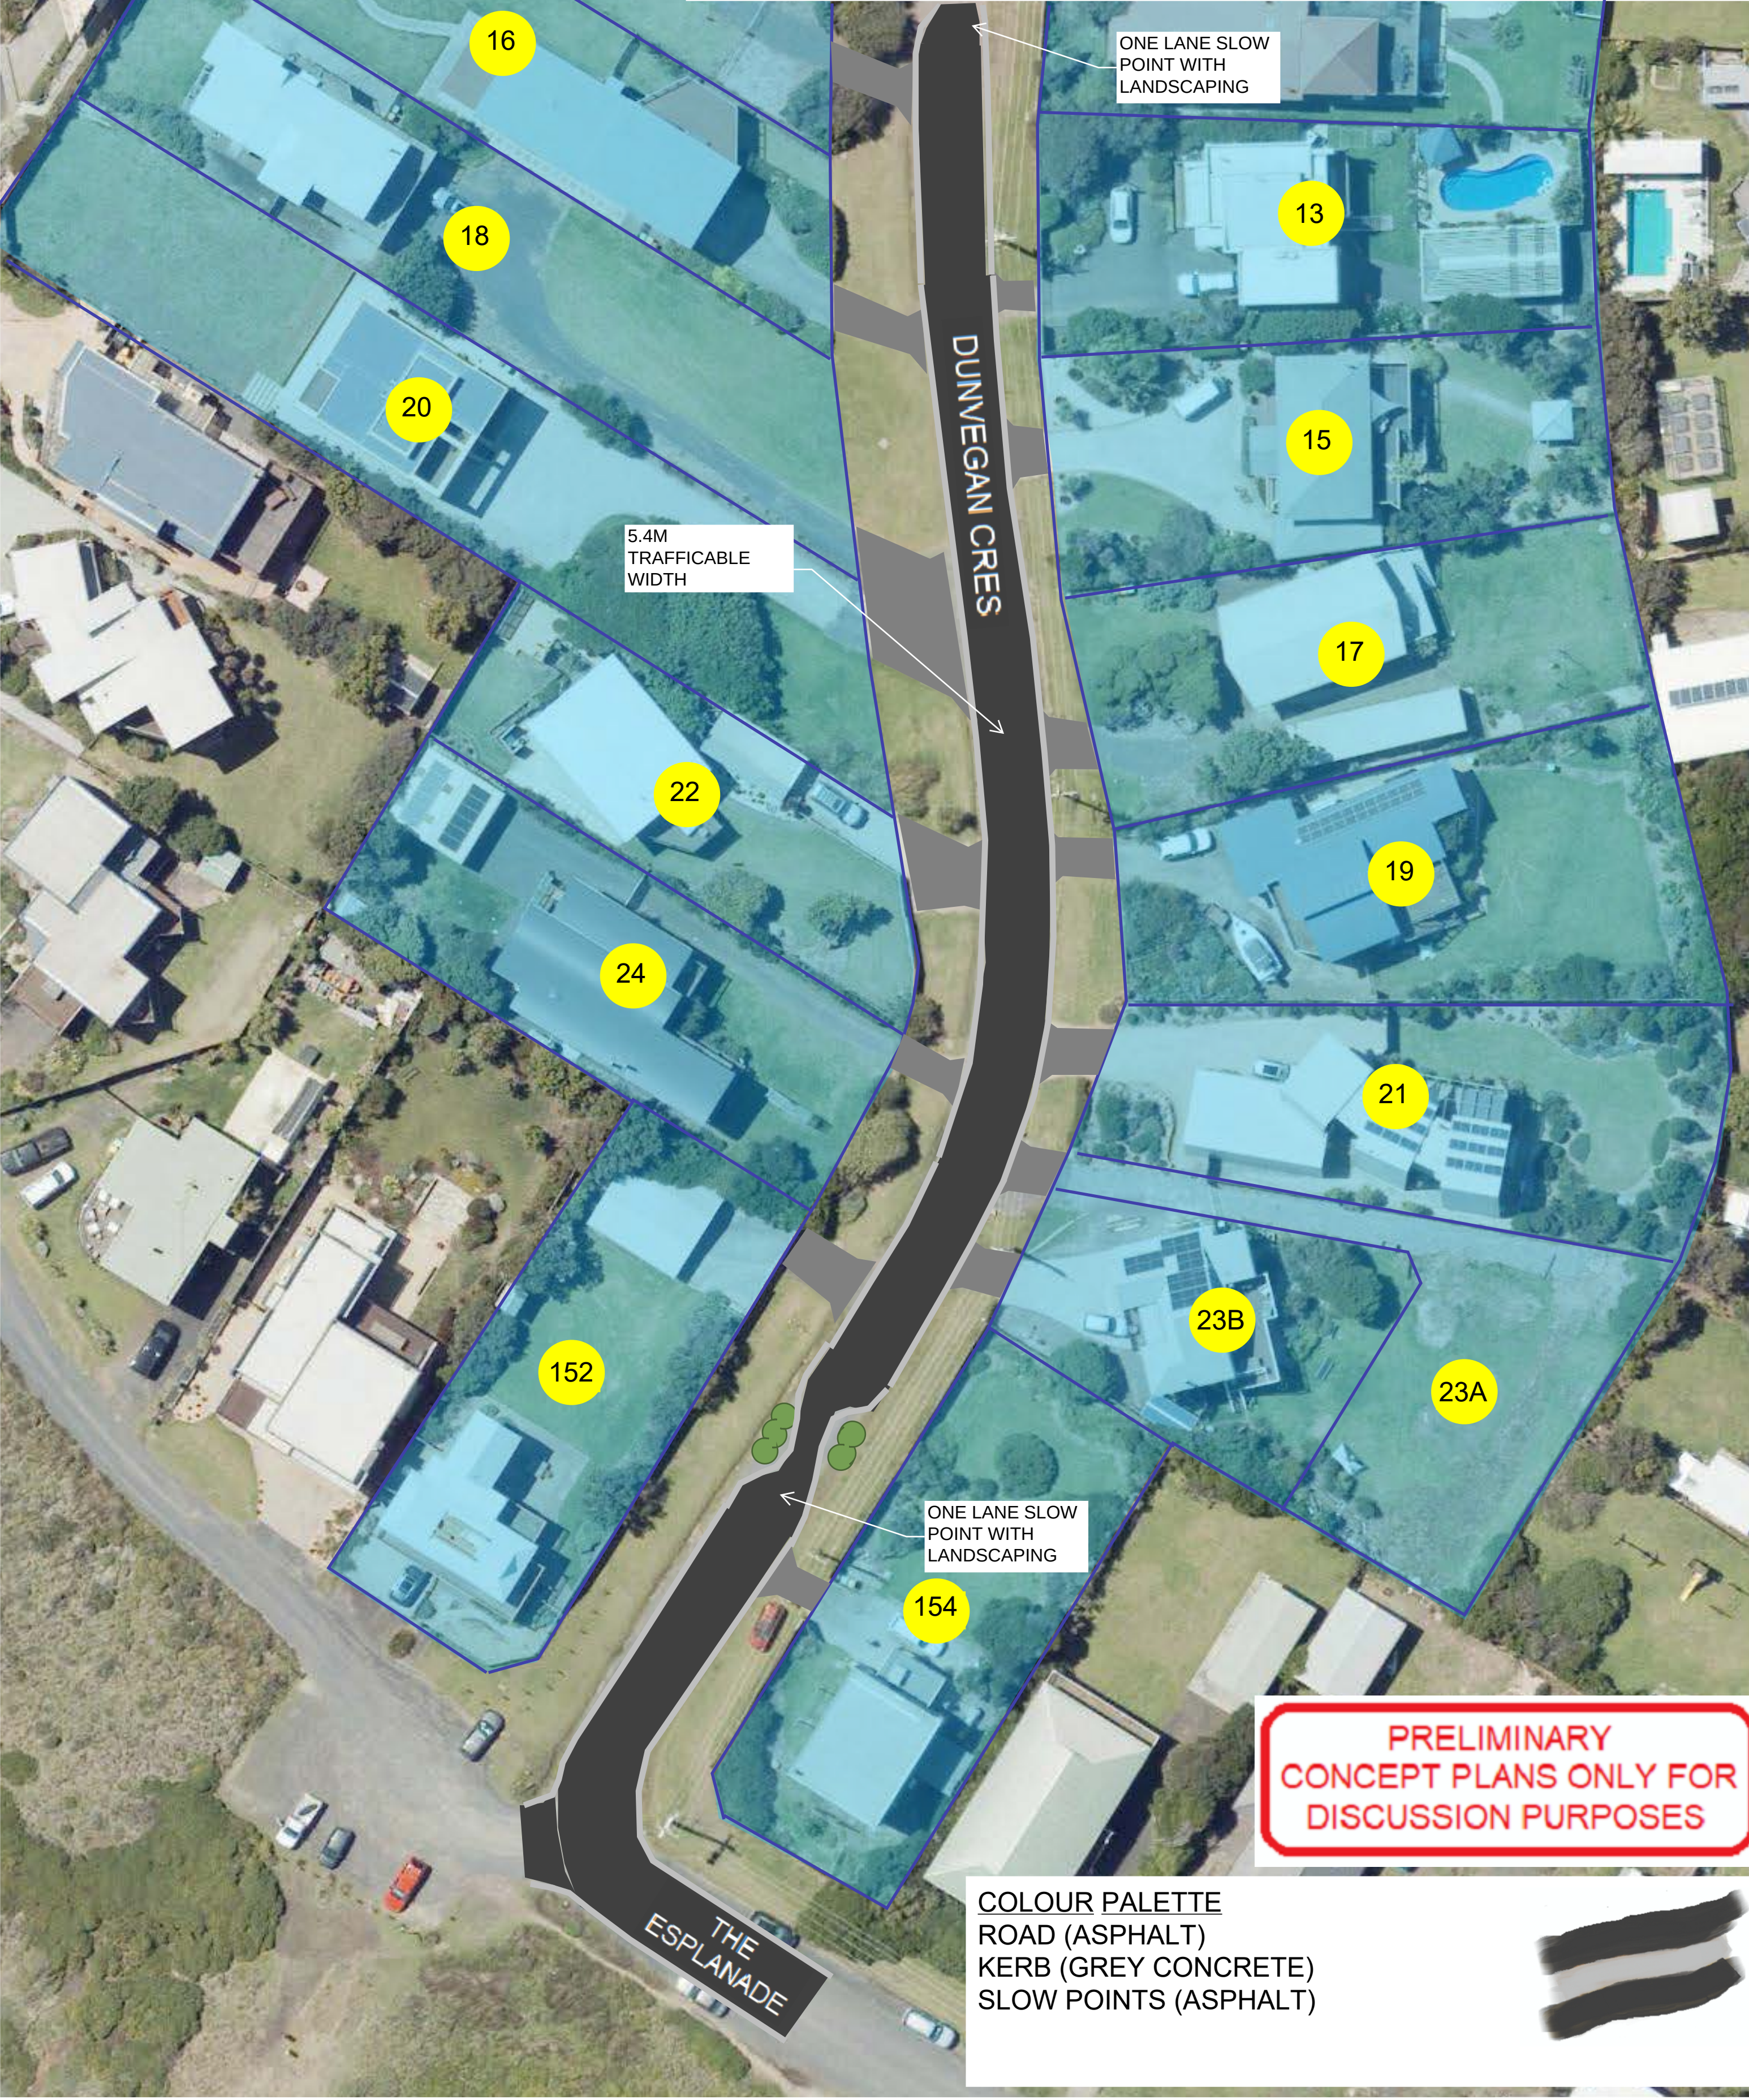

ONE LANE SLOW
POINT WITH
LANDSCAPING

5.4M
TRAFFICABLE
WIDTH

DUNVEGAN CRES

PRELIMINARY
CONCEPT PLANS ONLY FOR
DISCUSSION PURPOSES

COLOUR PALETTE
ROAD (ASPHALT)
KERB (GREY CONCRETE)
SLOW POINTS (ASPHALT)

