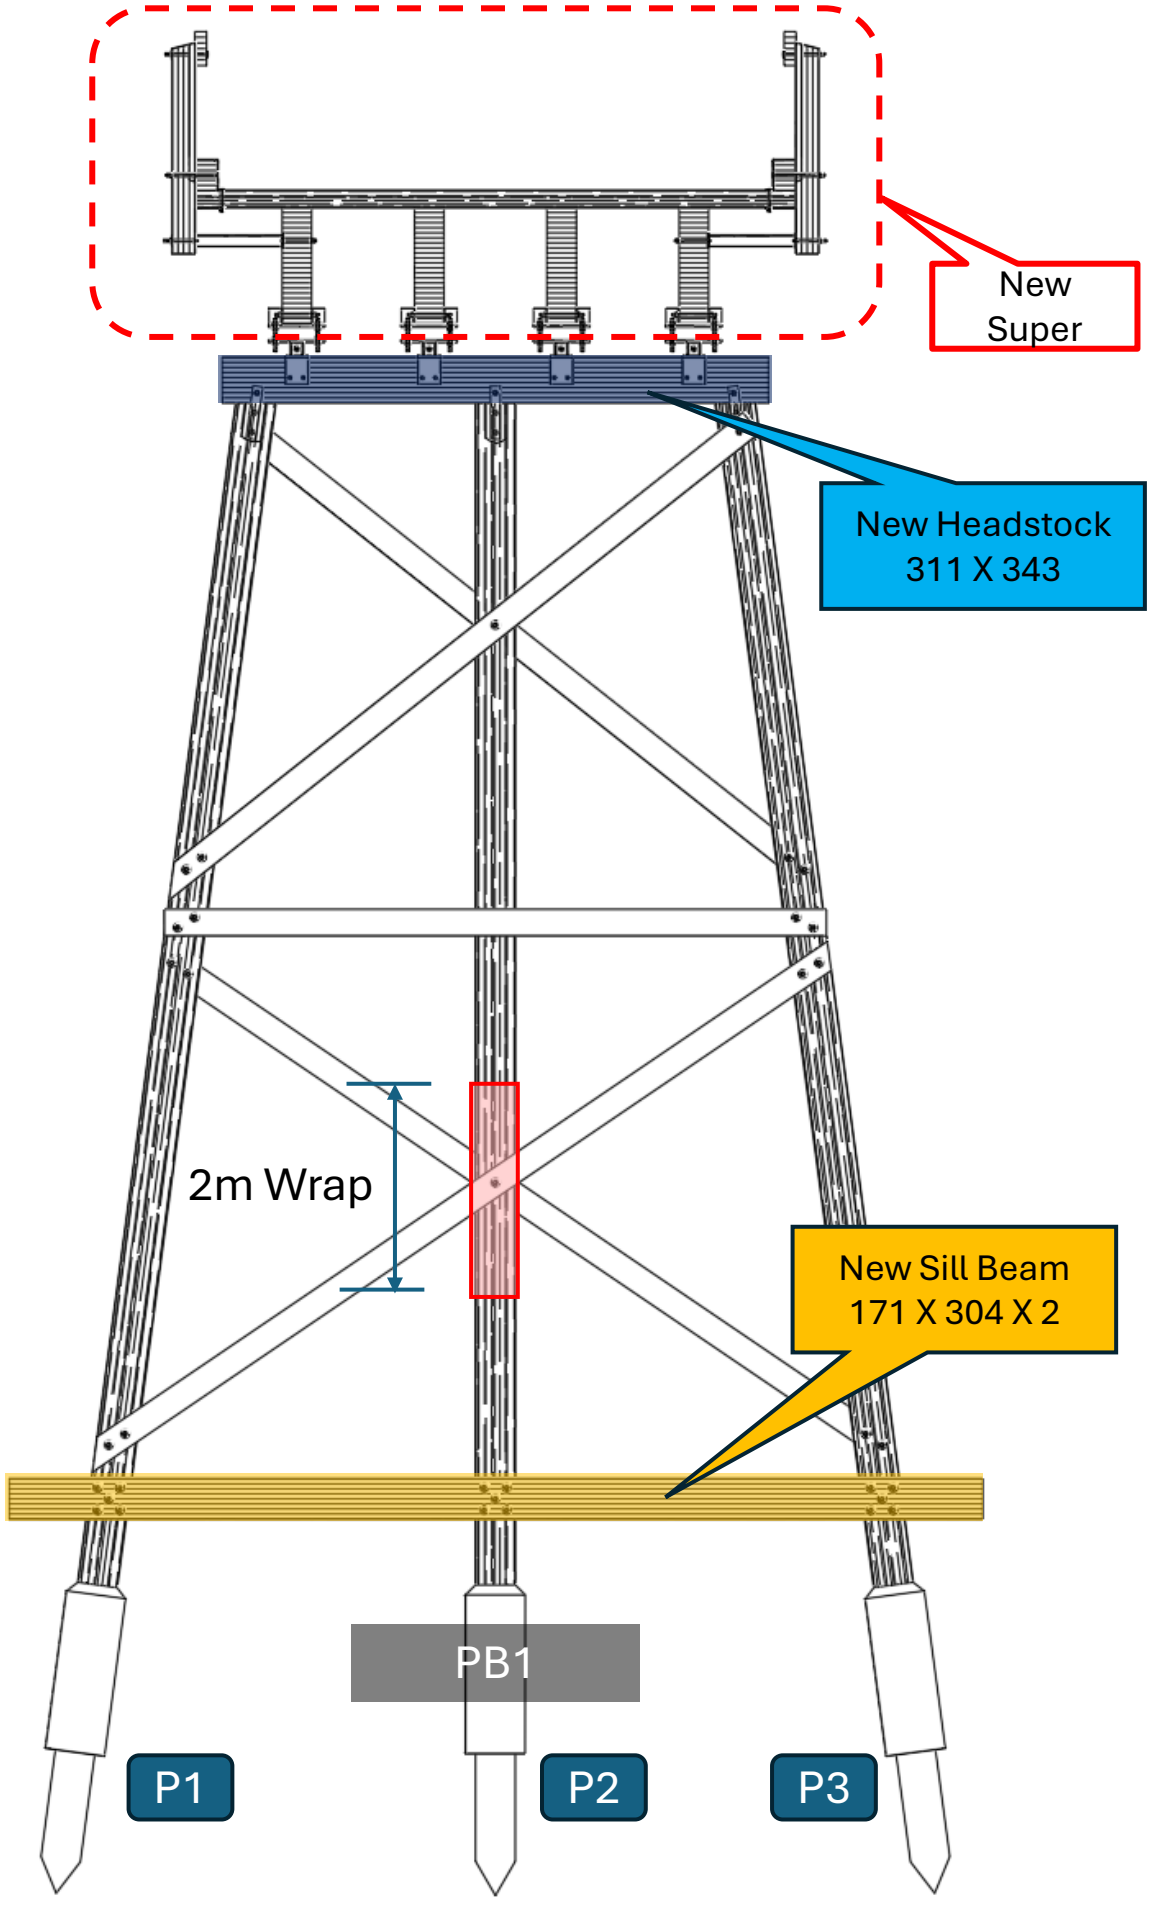
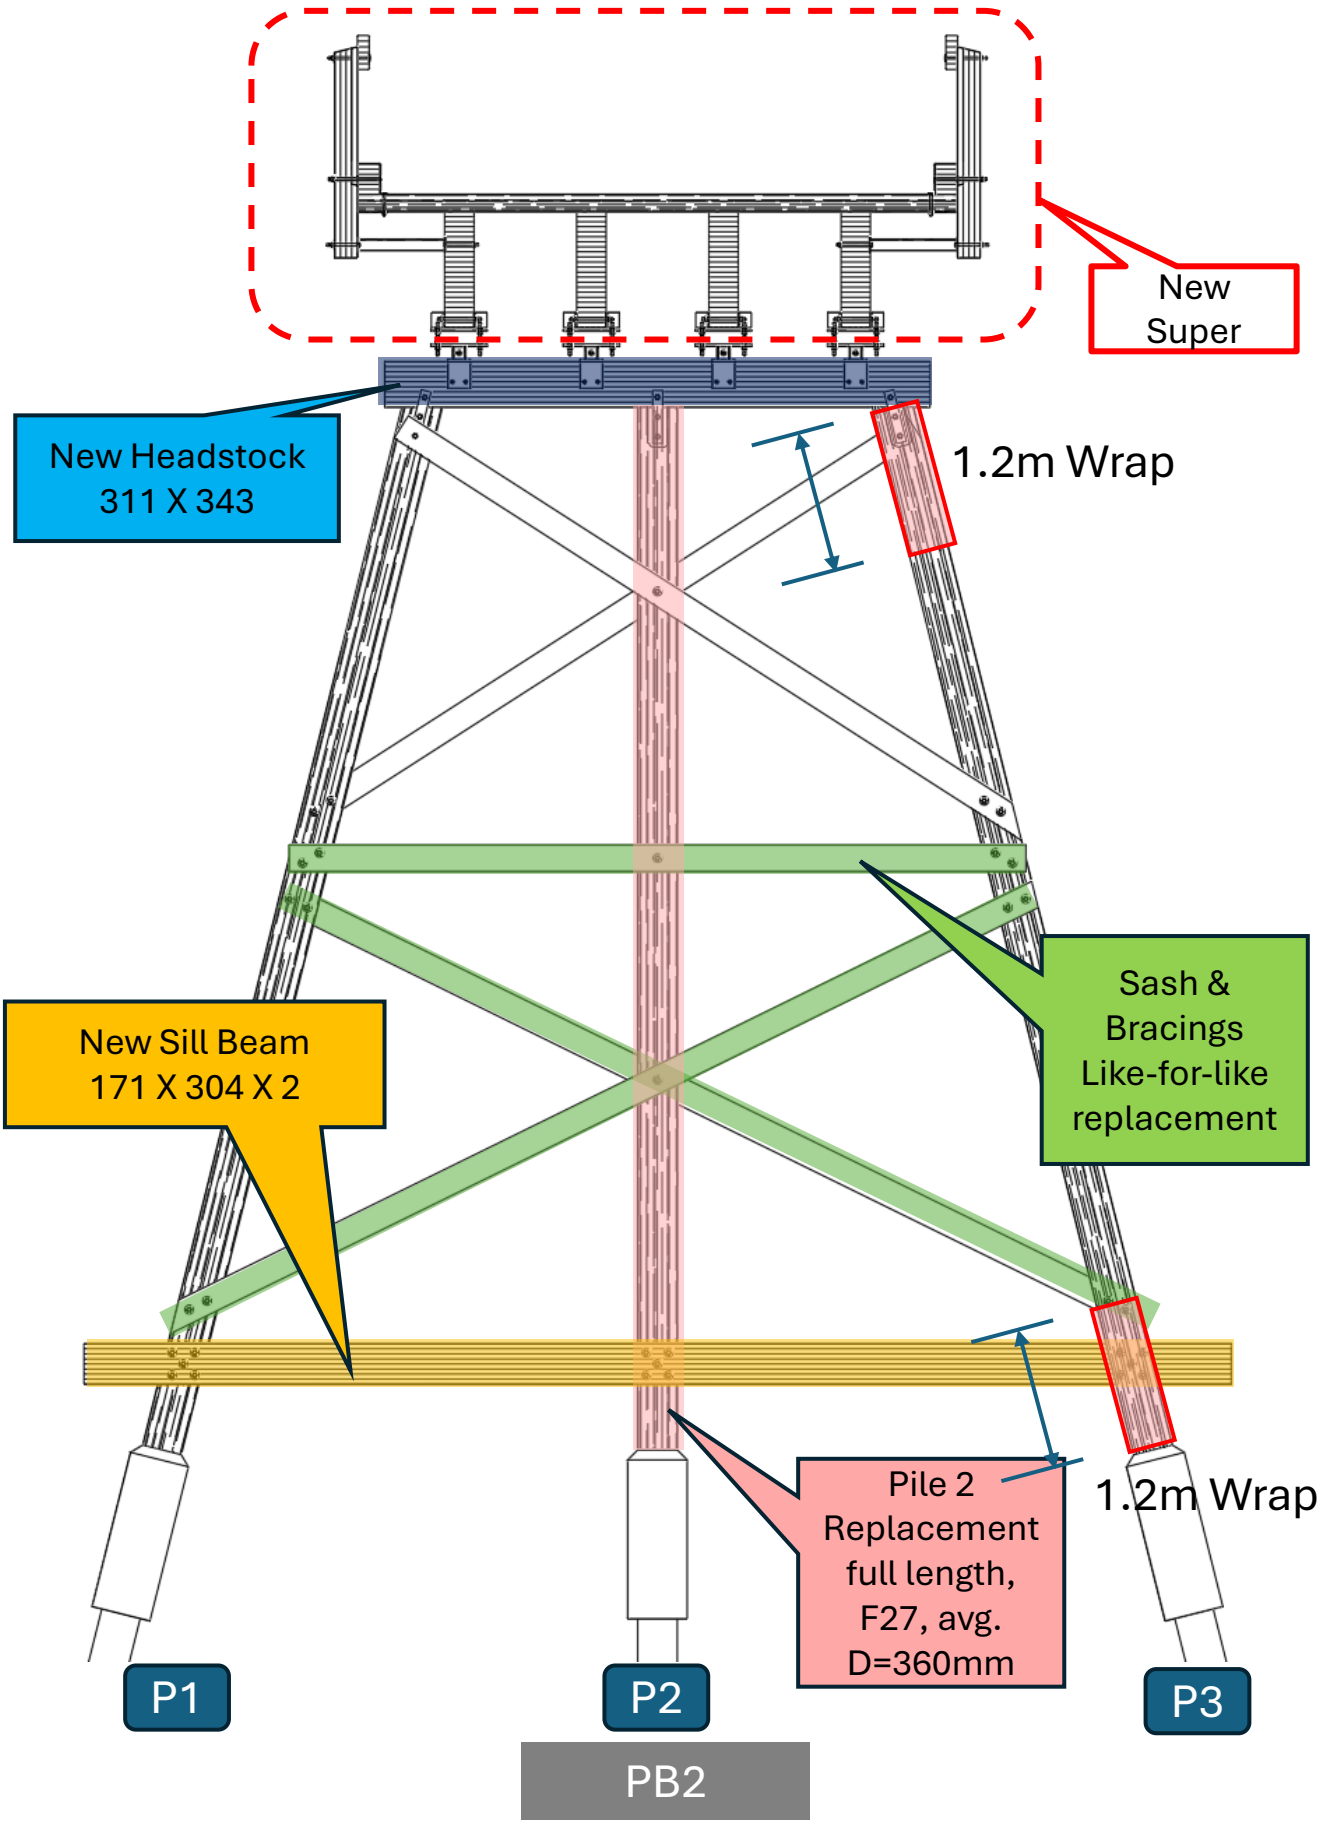

New
Super
New Headstock
311 X 343
2m Wrap
New Sill Beam
171 X 304 X 2
PB1
P1
P2
P3


New Super
New Headstock 311 X 343
1.2m Wrap
Sash & Bracings Like-for-like replacement
New Sill Beam 171 X 304 X 2
Pile 2 Replacement full length, F27, avg. D=360mm
1.2m Wrap
P1
P2
P3
PB2